N1/2 OF SE1/4 OF SE1/4 SEC.3, T,19S., R.24E., M.D.B.&M.

Tax Area Codes 119–70
006–196
006–212
153–017

DISCLAIMER

THIS MAP WAS PREPARED FOR LOCAL PROPERTY ASSESSMENT PURPOSES ONLY AND THE PARCELS SHOWN HEREON MAY NOT COMPLY WITH STATE AND LOCAL SUBDIVISION ORDINANCES, AND NO LIABILITY IS ASSUMED FOR THE USE OF THE INFORMATION SHOWN HEREON.

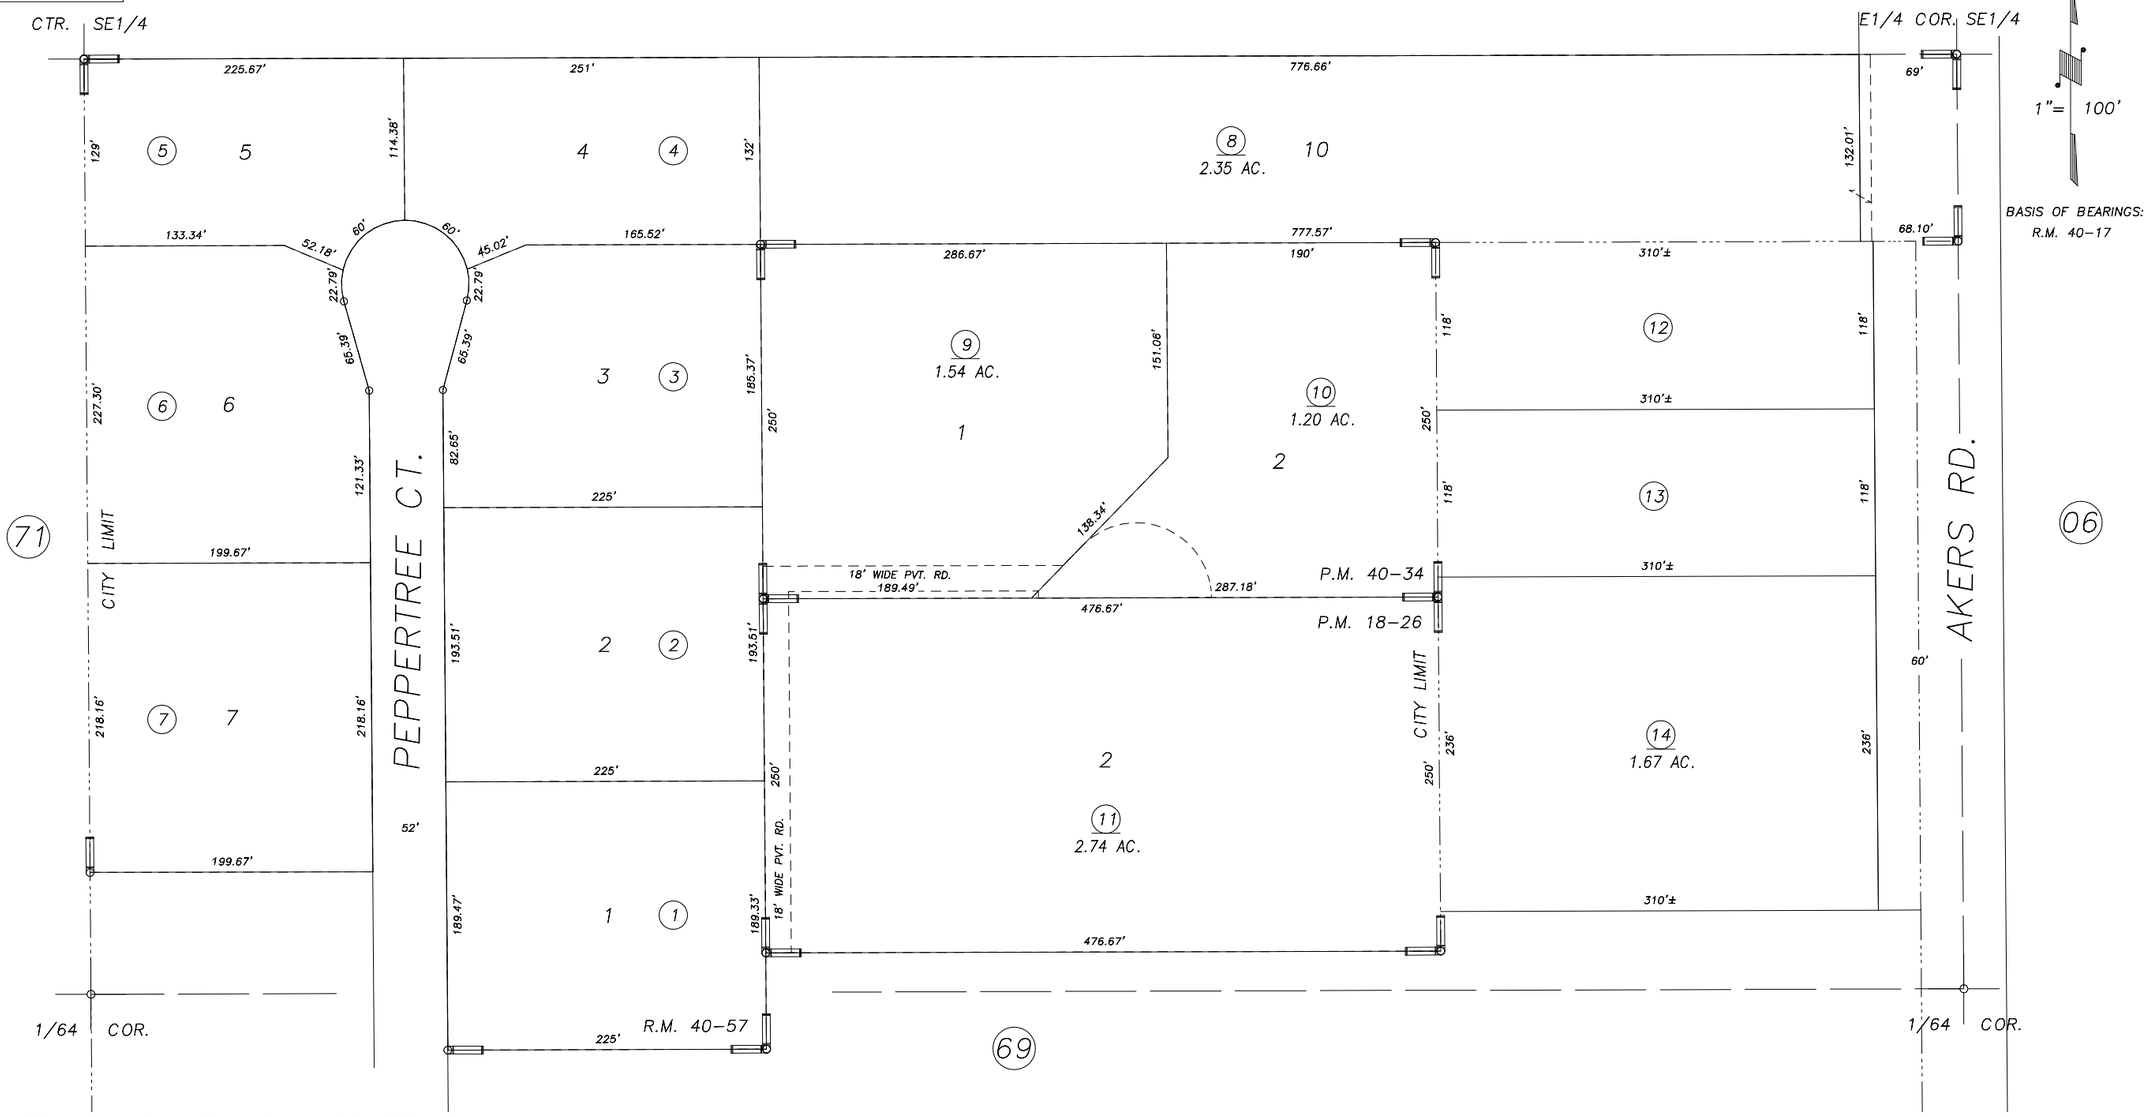

PARCEL MAP 1725, P.M. 18–26
PARCEL MAP 3930, P.M. 40–34
POR. CORRECTORY MAP HIDDEN ACRES, R.M. 40–57

VICINITY OF VISALIA
ASSESSOR'S MAPS BK.119 , PG.69
COUNTY OF TULARE, CALIFORNIA, U.S.A.

NOTE: Assessor's Parcel Numbers Shown in Circles (1)
Assessor's Block Numbers Shown in Elipses (123)

REVISION	DATE	TECH
PG. RESCALE	03/01/2005	JAL