Tax Area Codes 119–73
006–008
006–192

S1/2 OF NE1/4 OF NE1/4 SEC.11, T.19S., R.24E., M.D.B.&.M.

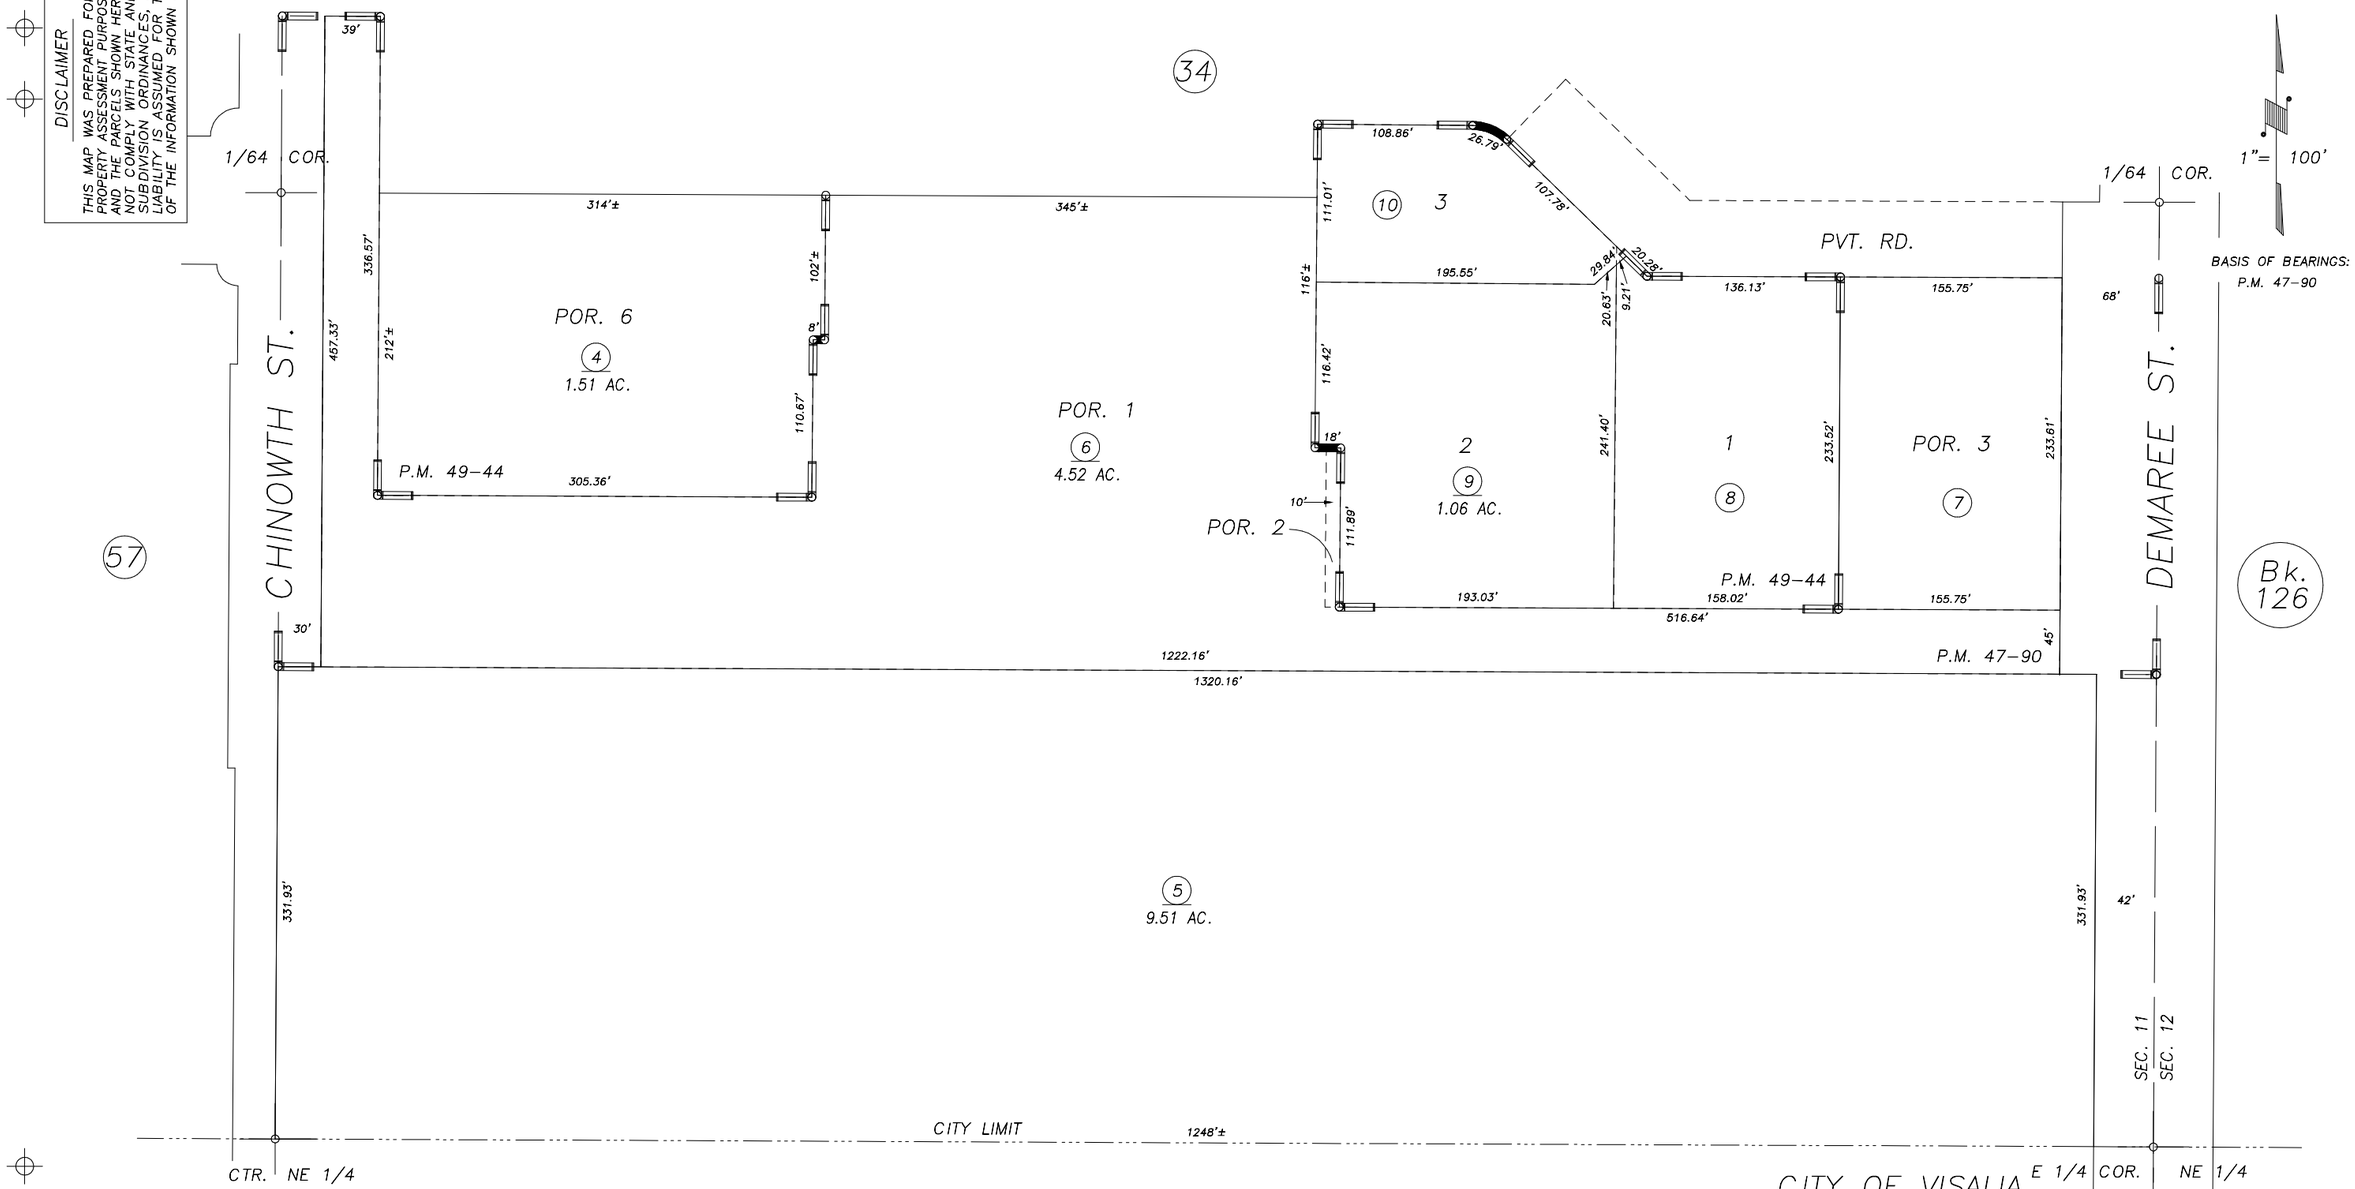

POR. PARCEL MAP NO. 4685, P.M. 47–90
POR. RECORD OF SURVEY, L.S. 27–69 (E 1/2 SEC. 11, ETC.)
POR. RECORD OF SURVEY, L.S. 20–17 (E 1/2, SEC. 11, ETC.)
POR. PARCEL MAP NO. 4839, P.M. 49–44

CITY OF VISALIA
ASSESSOR'S MAPS BK.119 , PG.73
COUNTY OF TULARE, CALIFORNIA, U.S.A.

NOTE: Assessor's Parcel Numbers Shown in Circles (1)
Assessor's Block Numbers Shown in Elipses (123)

REVISION	DATE	TECH
2007–0060185	07/09/2008	MLC