DISCLAIMER

THIS MAP WAS PREPARED FOR LOCAL PROPERTY ASSESSMENT PURPOSES ONLY AND THE PARCELS SHOWN HEREON MAY NOT COMPLY WITH STATE AND LOCAL SUBDIVISION ORDINANCES, AND NO LIABILITY IS ASSUMED FOR THE USE OF THE INFORMATION SHOWN HEREON.

S1/2 OF NE1/4 OF SE1/4 SEC.1, T.19S., R.24E., M.D.B.&M.

Tax Area Codes 121-10
006-003
006-109

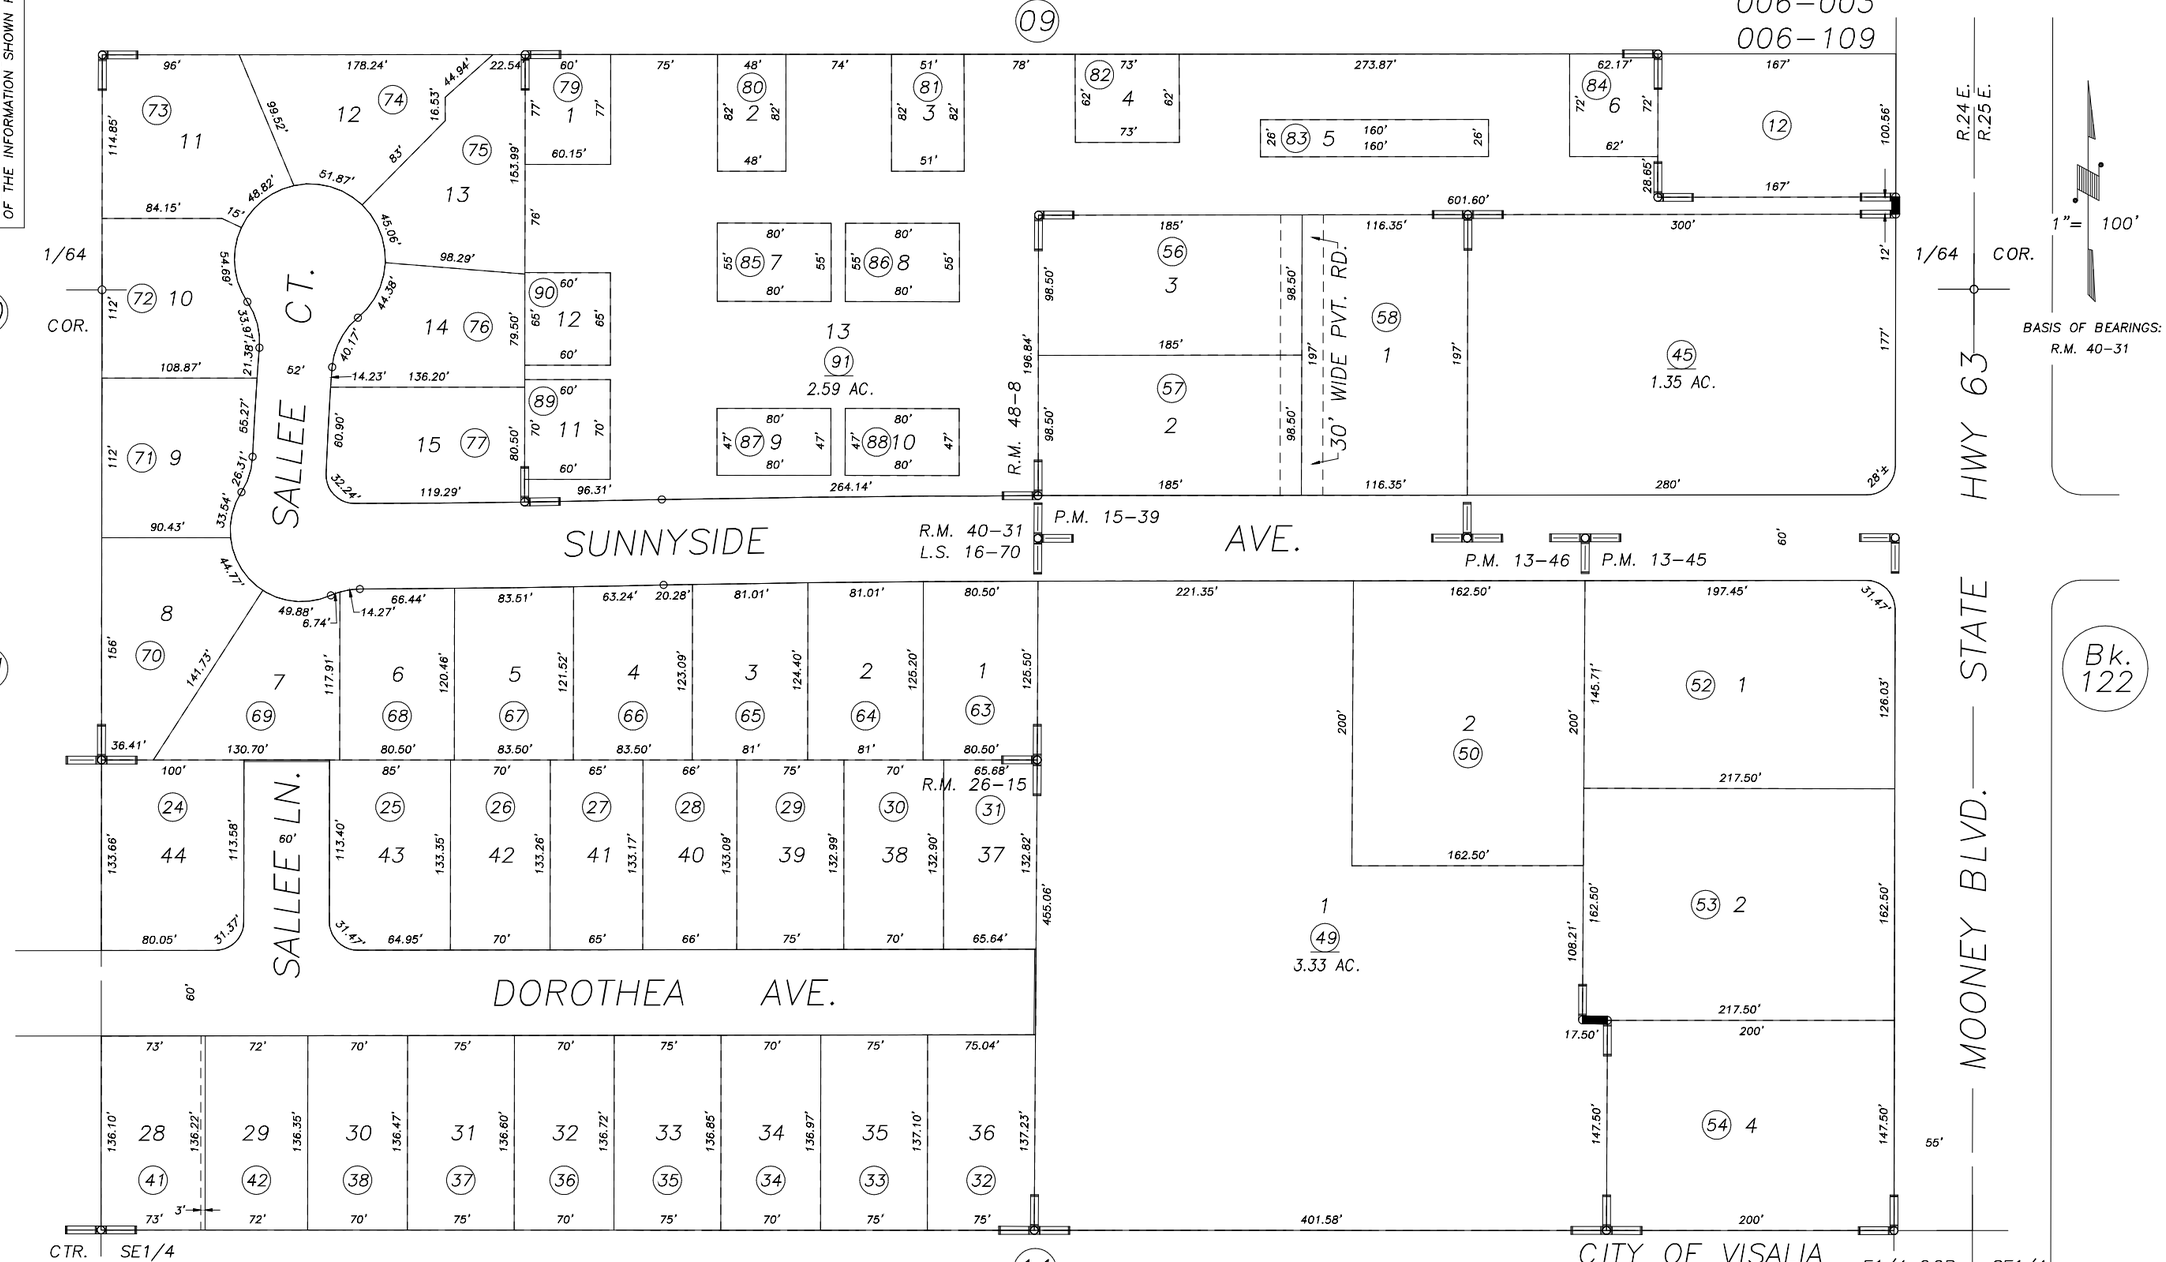

POR. GARDEN VILLAGE TERRACE UNIT NO. 2, R.M. 26-15
PARCEL MAP NO. 1244, P.M. 13-45
PARCEL MAP NO. 1245, P.M. 13-46
PARCEL MAP NO. 1438, P.M. 15-39
GARDEN TERRACE VILLAS NO. 1, R.M. 40-31
RECORD OF SURVEY, L.S. 16-70

PARCEL MAP NO. 4703, P.M. 48-8

ASSESSOR'S MAPS BK.121 , PG.10
COUNTY OF TULARE, CALIFORNIA, U.S.A.

NOTE: Assessor's Parcel Numbers Shown in Circles (1)
Assessor's Block Numbers Shown in Elipses (123)

REVISION	DATE	TECH
2005-0078219	11/09/2005	MLC