POR. W½ OF SE¼ OF NE¼ OF SEC. 1, T. 19 S., R. 24 E., M.D.B. & M.

TAX CODE AREA 6-110

121-38

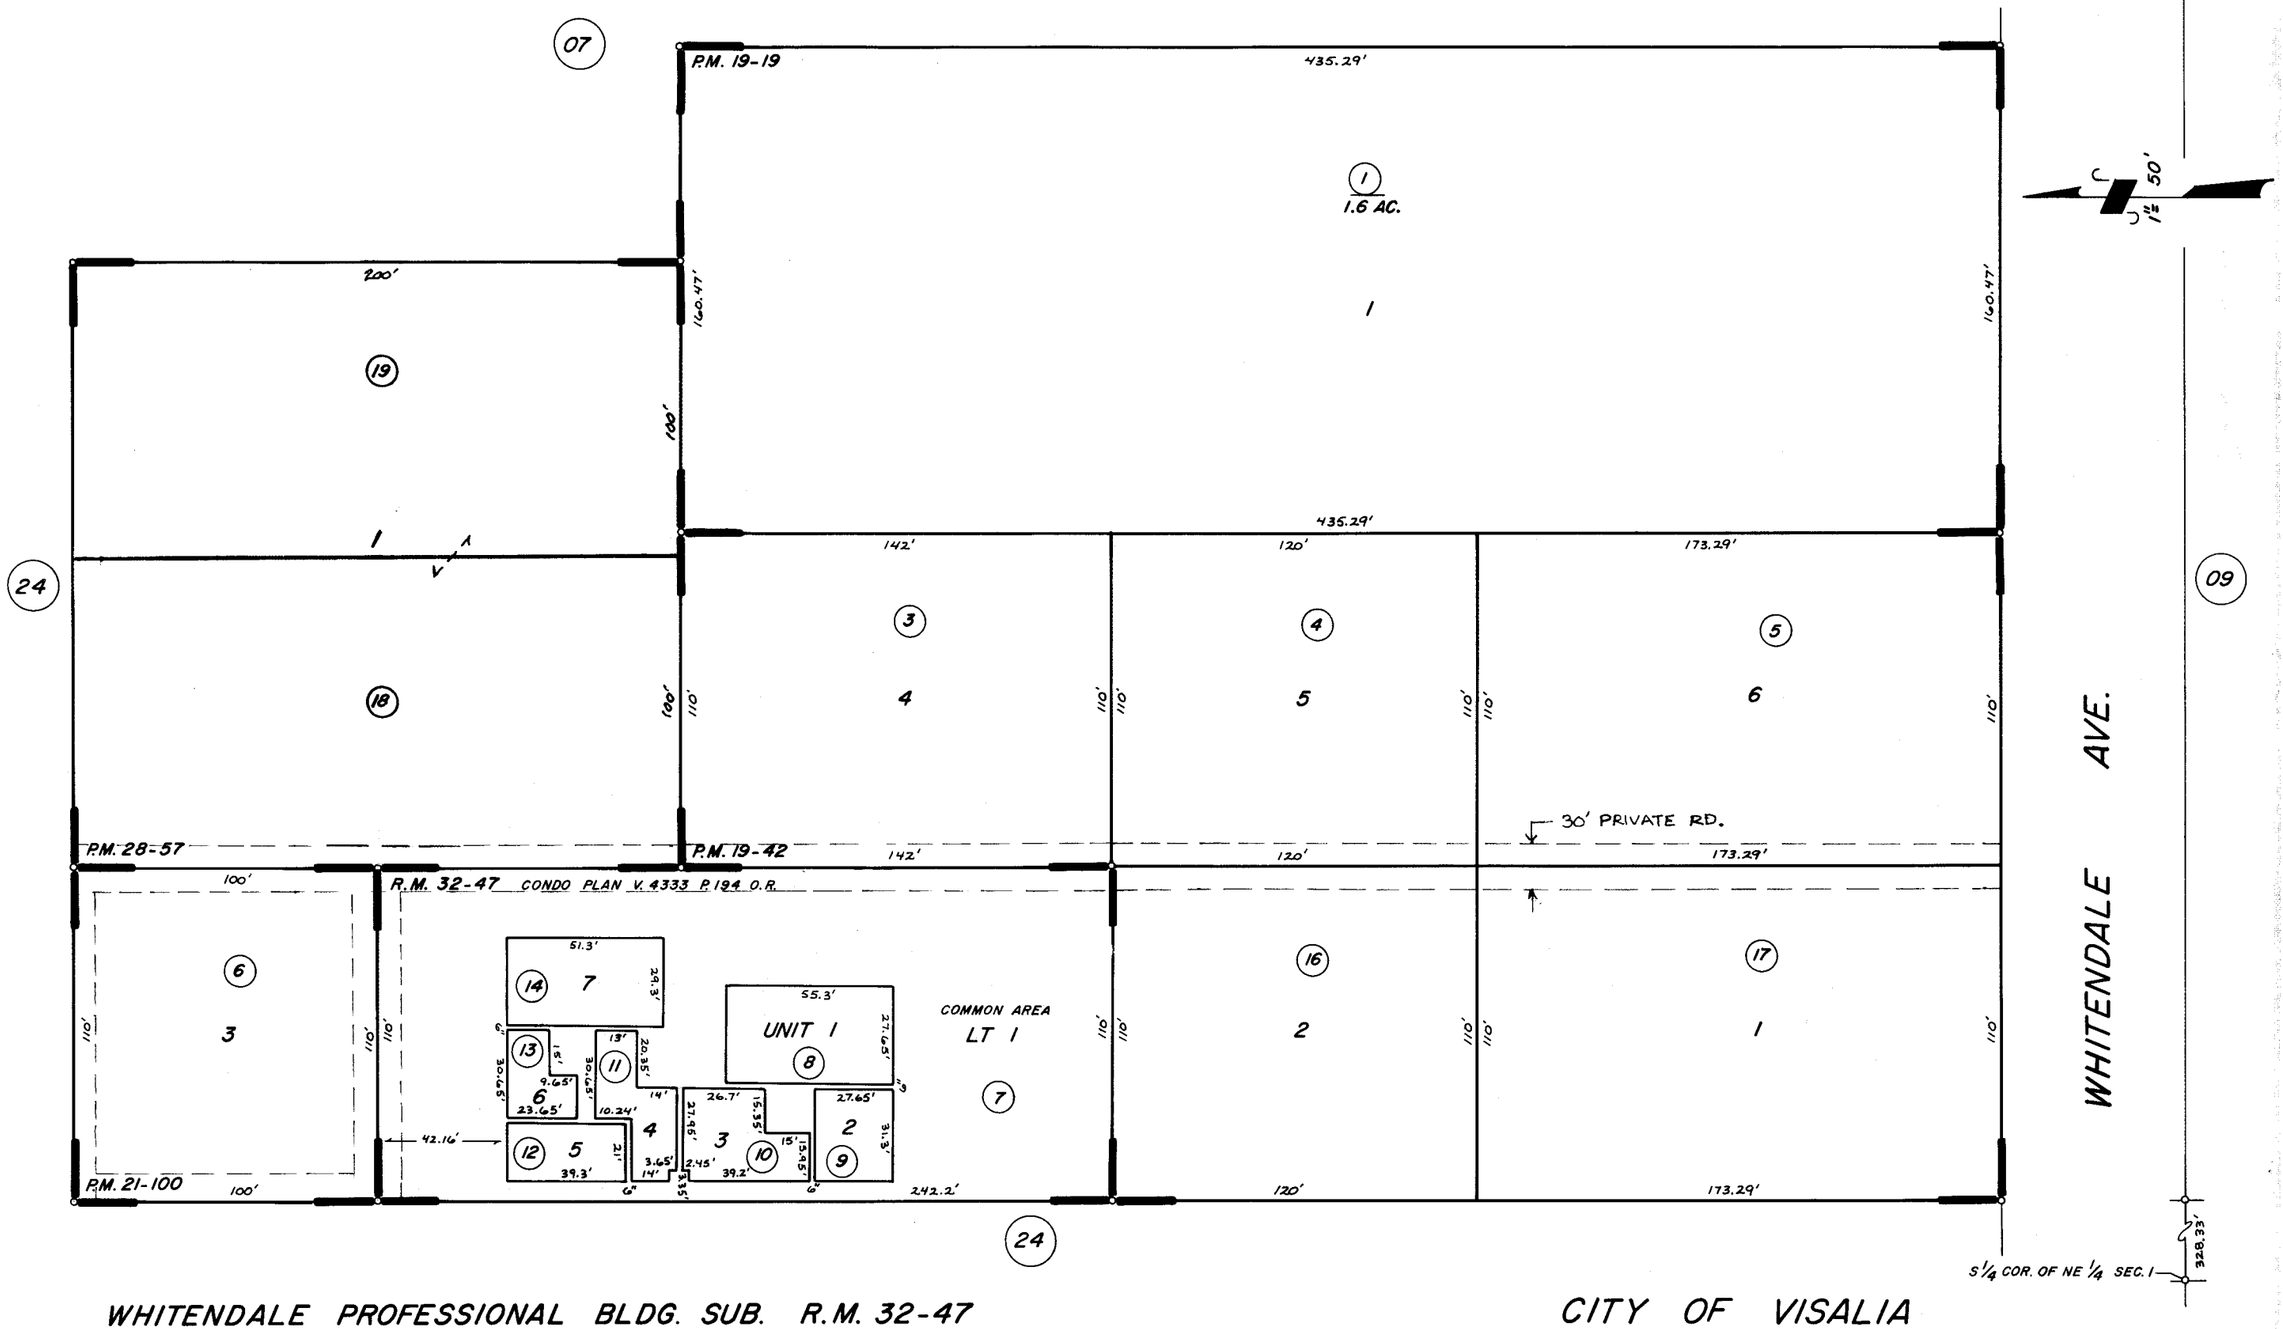


WHITENDALE PROFESSIONAL BLDG. SUB. R.M. 32-47
PARCEL MAP 1818 P.M. 19-19
PARCEL MAP 1841 P.M. 19-42
POR. PARCEL MAP 2099, P.M. 21-100
PARCEL MAP 2756 P.M. 28-57

CITY OF VISALIA
ASSESSOR'S MAPS BK. 121 PG. 38
COUNTY OF TULARE, CALIF.

NOTE—ASSESSOR'S BLOCK NUMBERS SHOWN IN ELLIPSES
ASSESSOR'S PARCEL NUMBERS SHOWN IN CIRCLES