DISCLAIMER

THIS MAP WAS PREPARED FOR LOCAL PROPERTY ASSESSMENT PURPOSES ONLY AND THE PARCELS SHOWN HEREON MAY NOT COMPLY WITH STATE AND LOCAL SUBDIVISION ORDINANCES, AND NO LIABILITY IS ASSUMED FOR THE USE OF THE INFORMATION SHOWN HEREON.

POR. N 1/2 OF SE 1/4 SECTION 5, T.19S., R.25E., M.D.B. & M.

Tax Area Code 6-173

123-13

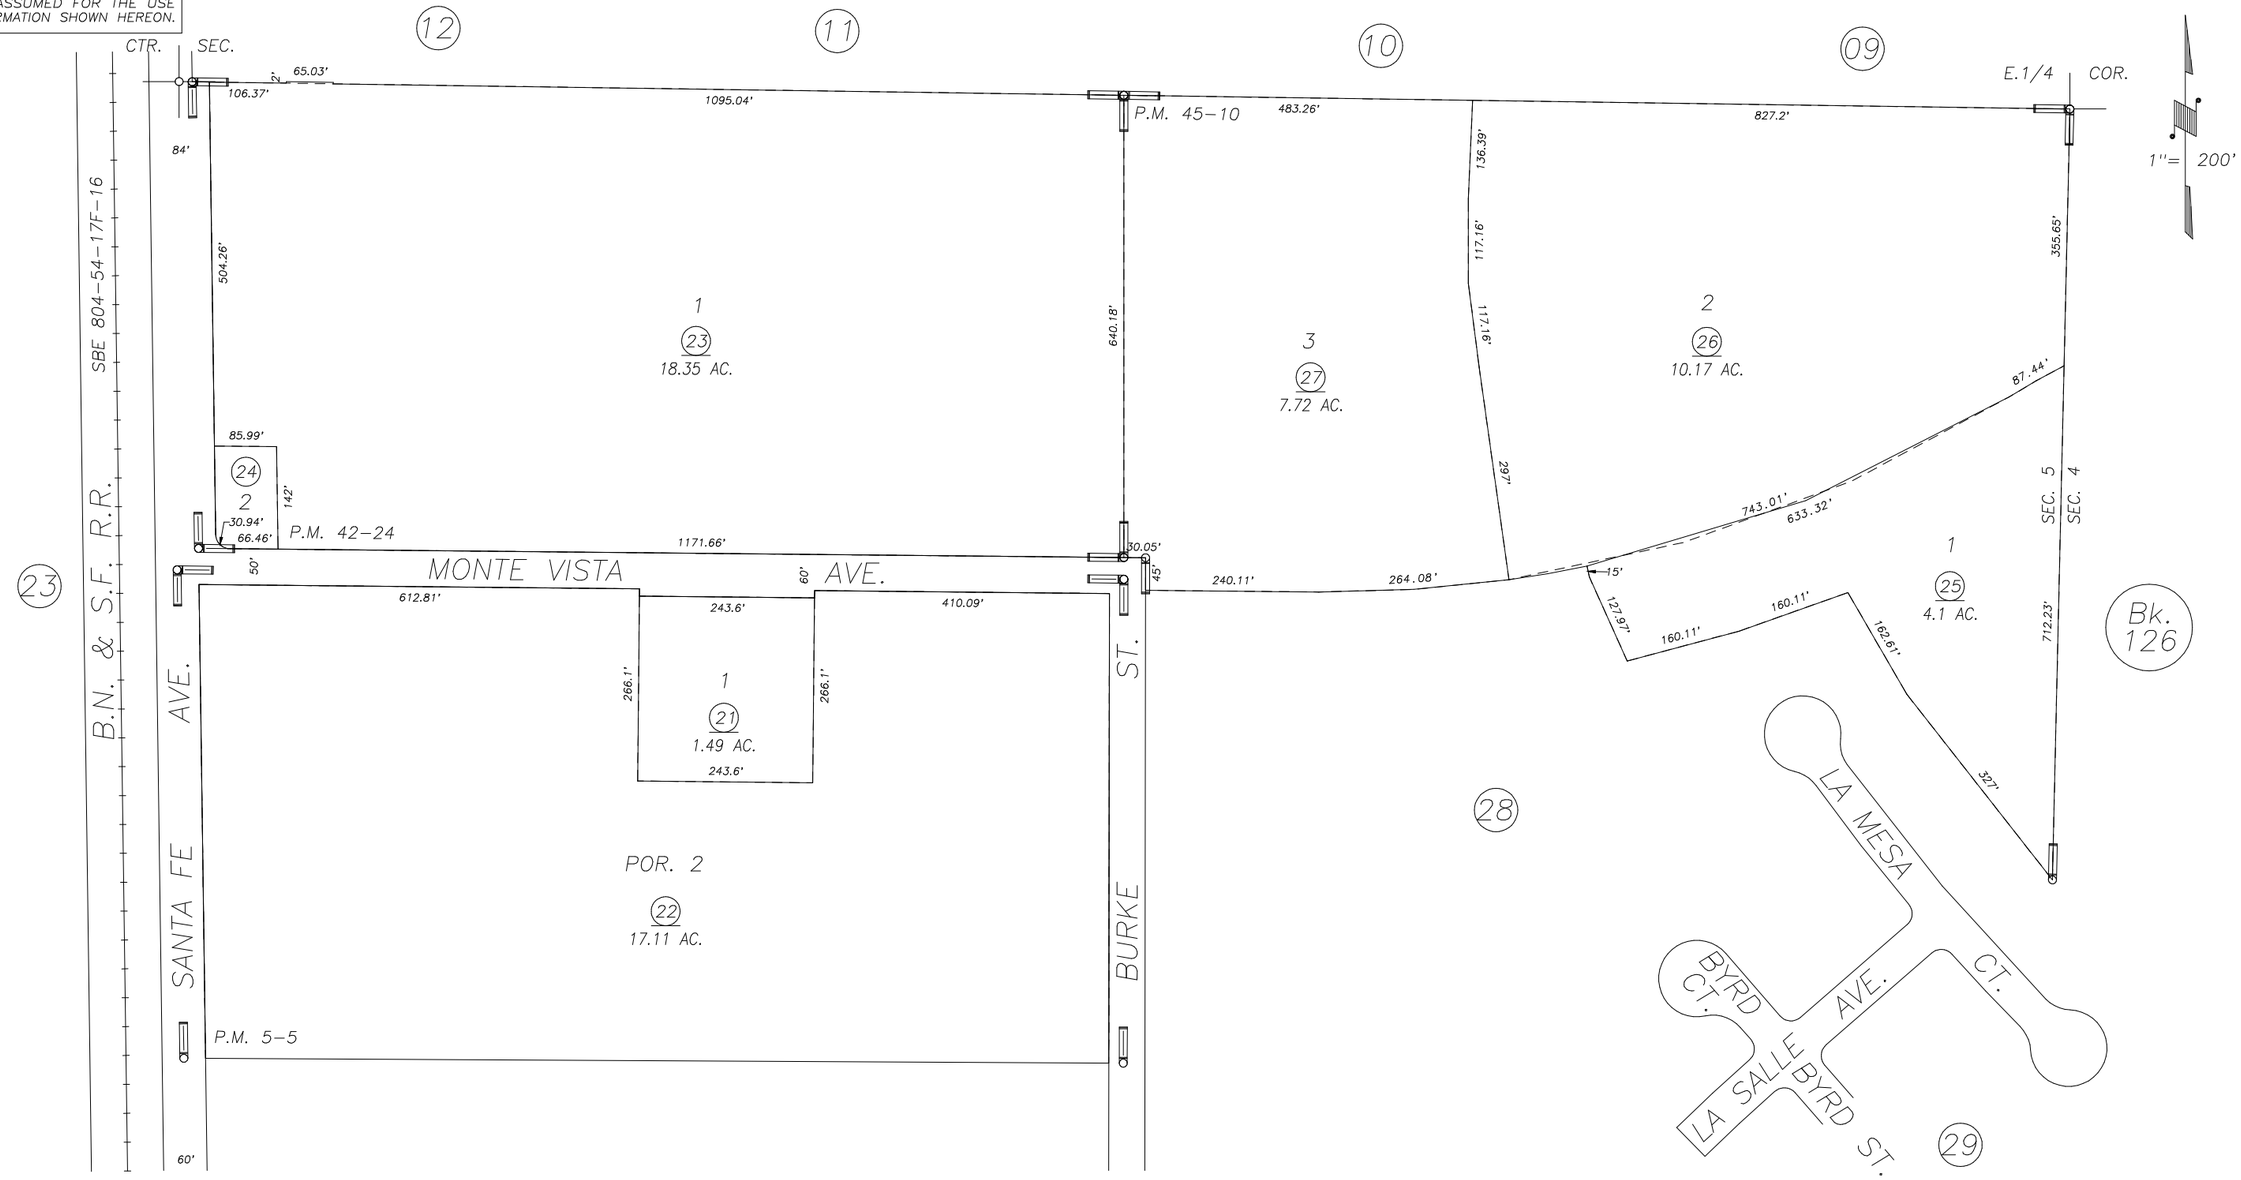

REVISION	DATE	BY
ADD PG. 28	3/3/00	KPT

POR. J.K. YOAKUM SUBDIVISION, R.M. 2-115
POR. PARCEL MAP 405, P.M. 5-05
POR. RECORD OF SURVEY, L.S. 19-42
PARCEL MAP 4120, P.M. 42-24
POR. PARCEL MAP 4405, P.M. 45-10

CITY OF VISALIA
ASSESSOR'S MAPS BK. 123, PG. 13.
COUNTY OF TULARE, CALIF.

NOTE: Assessor's Block Numbers Shown in Ellipses
Assessor's Parcel Numbers Shown in Circles

01/02