DISCLAIMER

THIS MAP WAS PREPARED FOR LOCAL PROPERTY ASSESSMENT PURPOSES ONLY AND THE PARCELS SHOWN HEREON MAY NOT COMPLY WITH STATE AND LOCAL SUBDIVISION ORDINANCES, AND NO LIABILITY IS ASSUMED FOR THE USE OF THE INFORMATION SHOWN HEREON.

E1/2 OF NE1/4 OF NE1/4 SEC.12, T.19S., R.24E., M.D.B.&M.

Tax Area Code 126-04
006-008
006-111
006-161

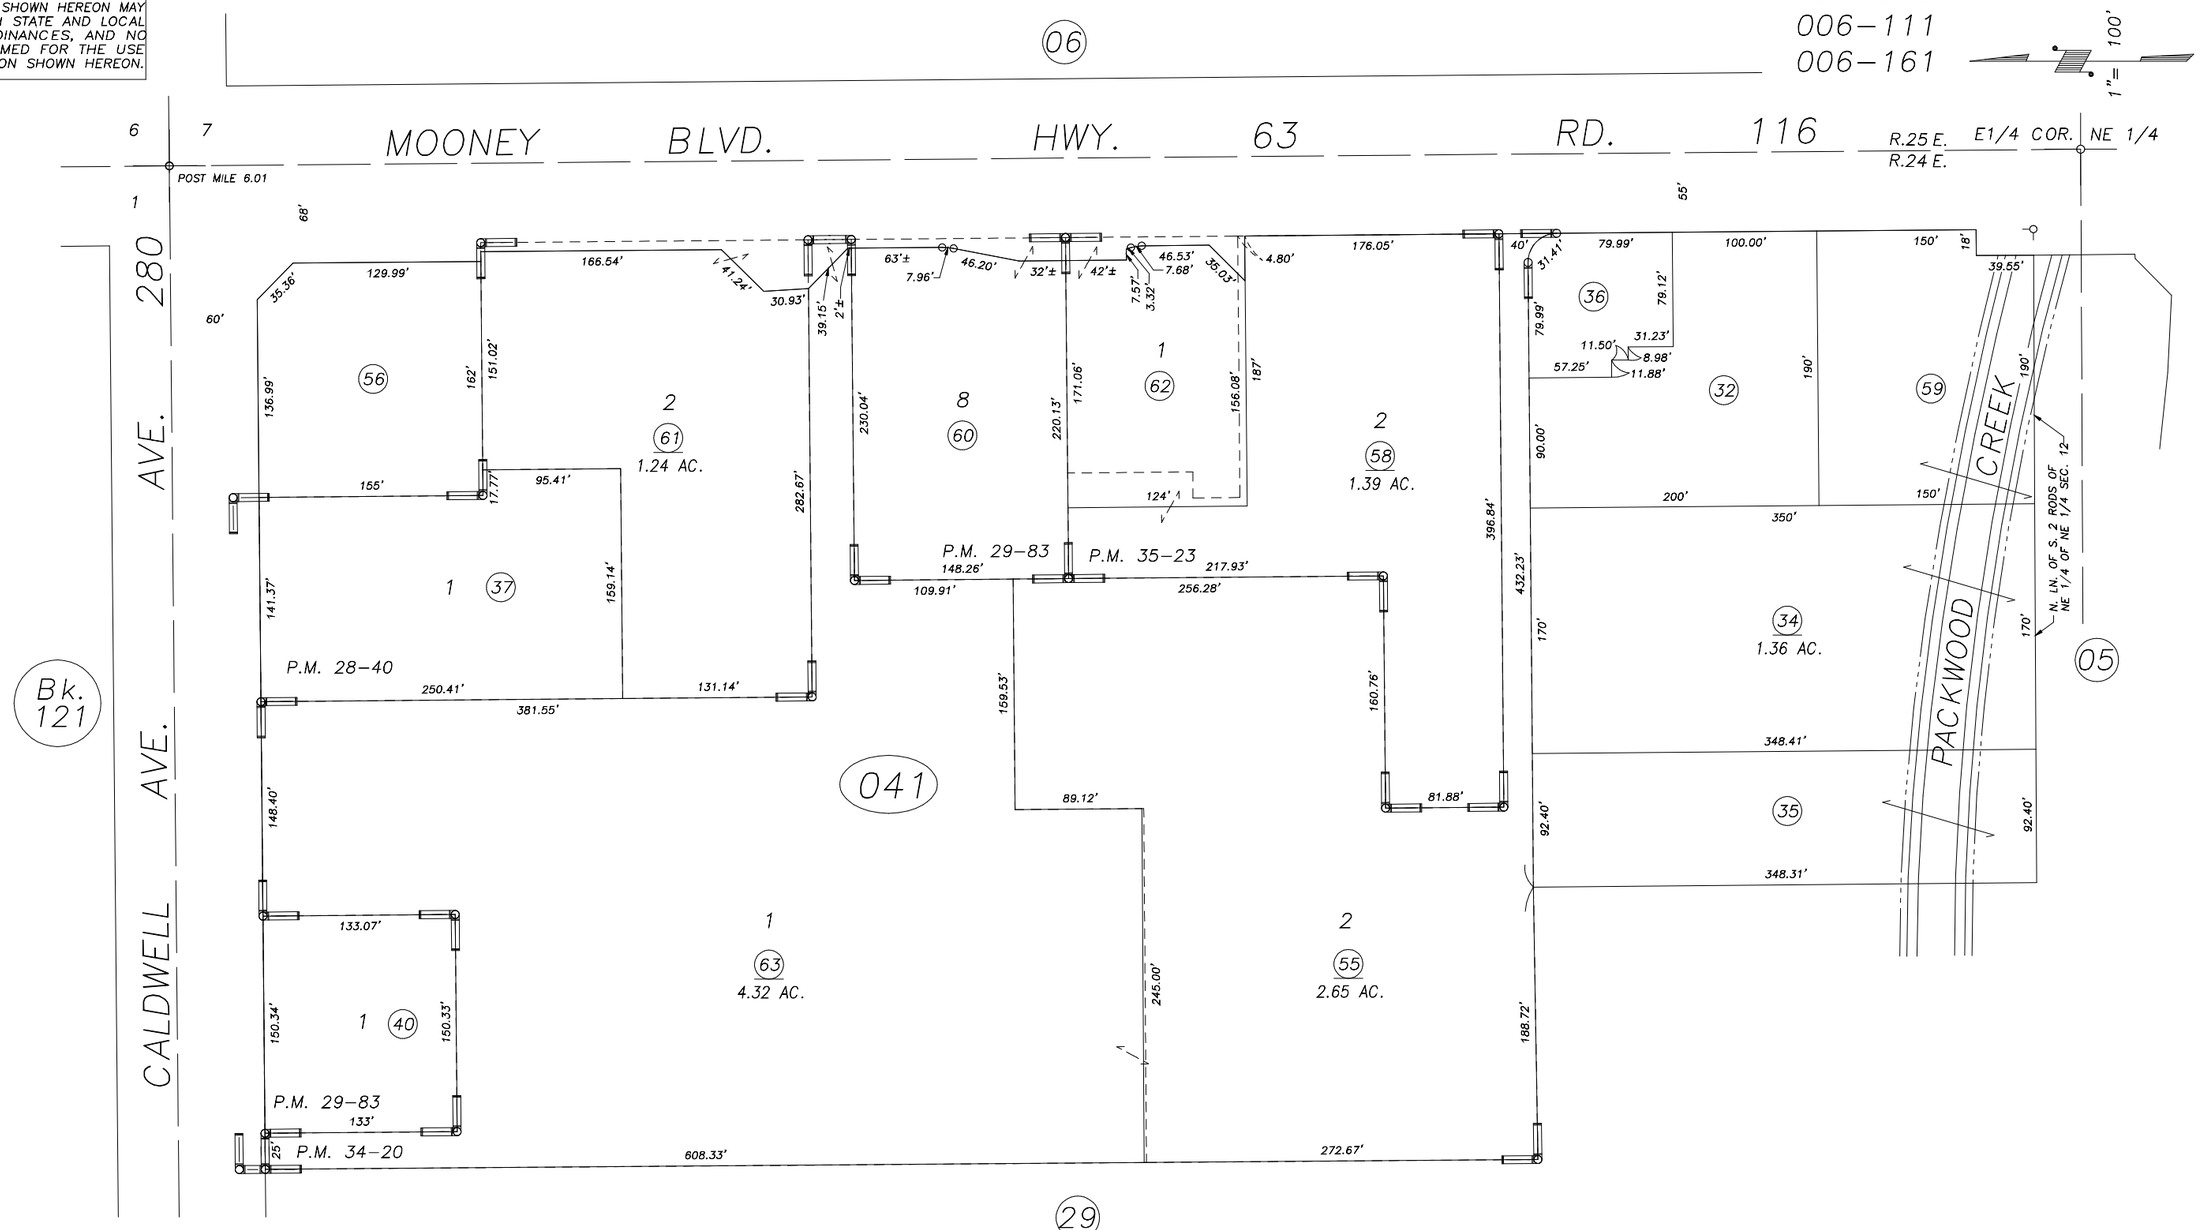

PARCEL MAP 2739, P.M. 28-40
PARCEL MAP 2882, P.M. 29-83
PARCEL MAP 3318, P.M. 34-20
PARCEL MAP 3421, P.M. 35-23

CITY OF VISALIA
ASSESSOR'S MAPS BK.126 , PG.04
COUNTY OF TULARE, CALIFORNIA, U.S.A.

NOTE: Assessor's Parcel Numbers Shown in Circles (1)
Assessor's Block Numbers Shown in Elipses (123)

REVISION	DATE	TECH
2010-0025860	12/06/2011	LLB