DISCLAIMER

THIS MAP WAS PREPARED FOR LOCAL PROPERTY ASSESSMENT PURPOSES ONLY AND THE PARCELS SHOWN HEREON MAY NOT COMPLY WITH STATE AND LOCAL SUBDIVISION ORDINANCES, AND NO LIABILITY IS ASSUMED FOR THE USE OF THE INFORMATION SHOWN HEREON.

N1/2 OF NW1/4 SEC.7, T.19S., R.25E., M.D.B.&M.

Tax Area Codes 126-06

006-032 006-035
006-112 006-127
006-153 006-166
153-004

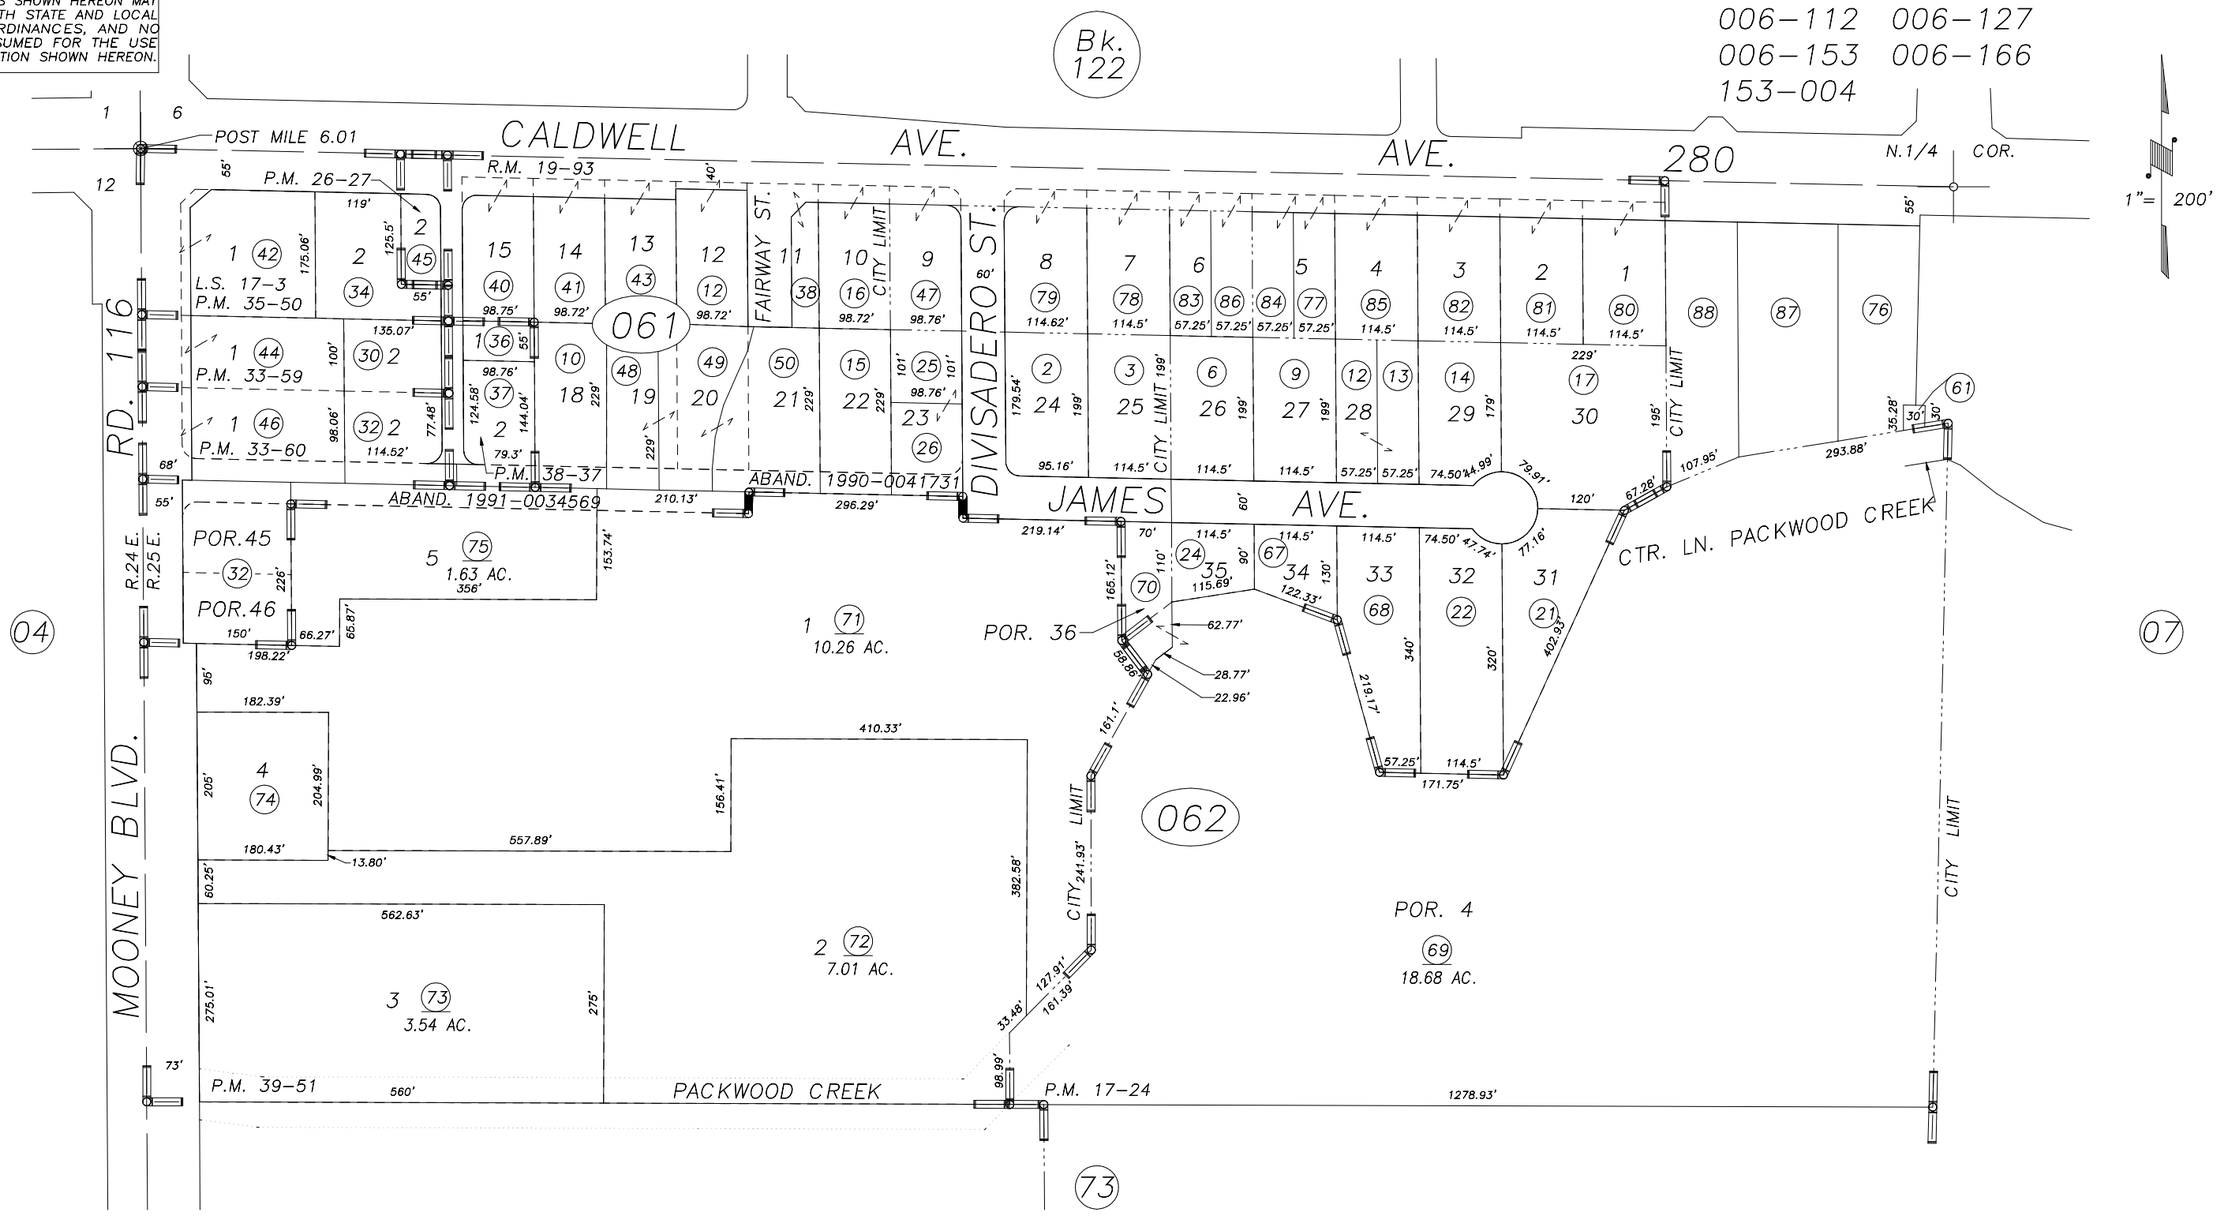

TRACT NO. 71, R.M. 19-93
RECORD OF SURVEY, L.S. 17-3
POR. PARCEL MAP NO. 1623, P.M. 17-24
PARCEL MAP NO. 2526, P.M. 26-27
PARCEL MAP NO. 3257, P.M. 33-59
PARCEL MAP NO. 3258, P.M. 33-60
PARCEL MAP NO. 3448, P.M. 35-50
PARCEL MAP NO. 3734, P.M. 38-37
PARCEL MAP NO. 3848, P.M. 39-51

CITY OF VISALIA
ASSESSOR'S MAPS BK.126 , PG.06
COUNTY OF TULARE, CALIFORNIA, U.S.A.

NOTE: Assessor's Parcel Numbers Shown in Circles (1)
Assessor's Block Numbers Shown in Elipses (123)

REVISION	DATE	TECH
2002-0068771	06/20/2003	SU