DISCLAIMER

THIS MAP WAS PREPARED FOR LOCAL PROPERTY ASSESSMENT PURPOSES ONLY AND THE PARCELS SHOWN HEREON MAY NOT COMPLY WITH STATE AND LOCAL SUBDIVISION ORDINANCES, AND NO LIABILITY IS ASSUMED FOR THE USE OF THE INFORMATION SHOWN HEREON.

POR. N 1/2 SECTION 7, T.19S., R.25E., M.D.B. & M.

Tax Area Code 126-07

153-004
6-012
6-166
6-207

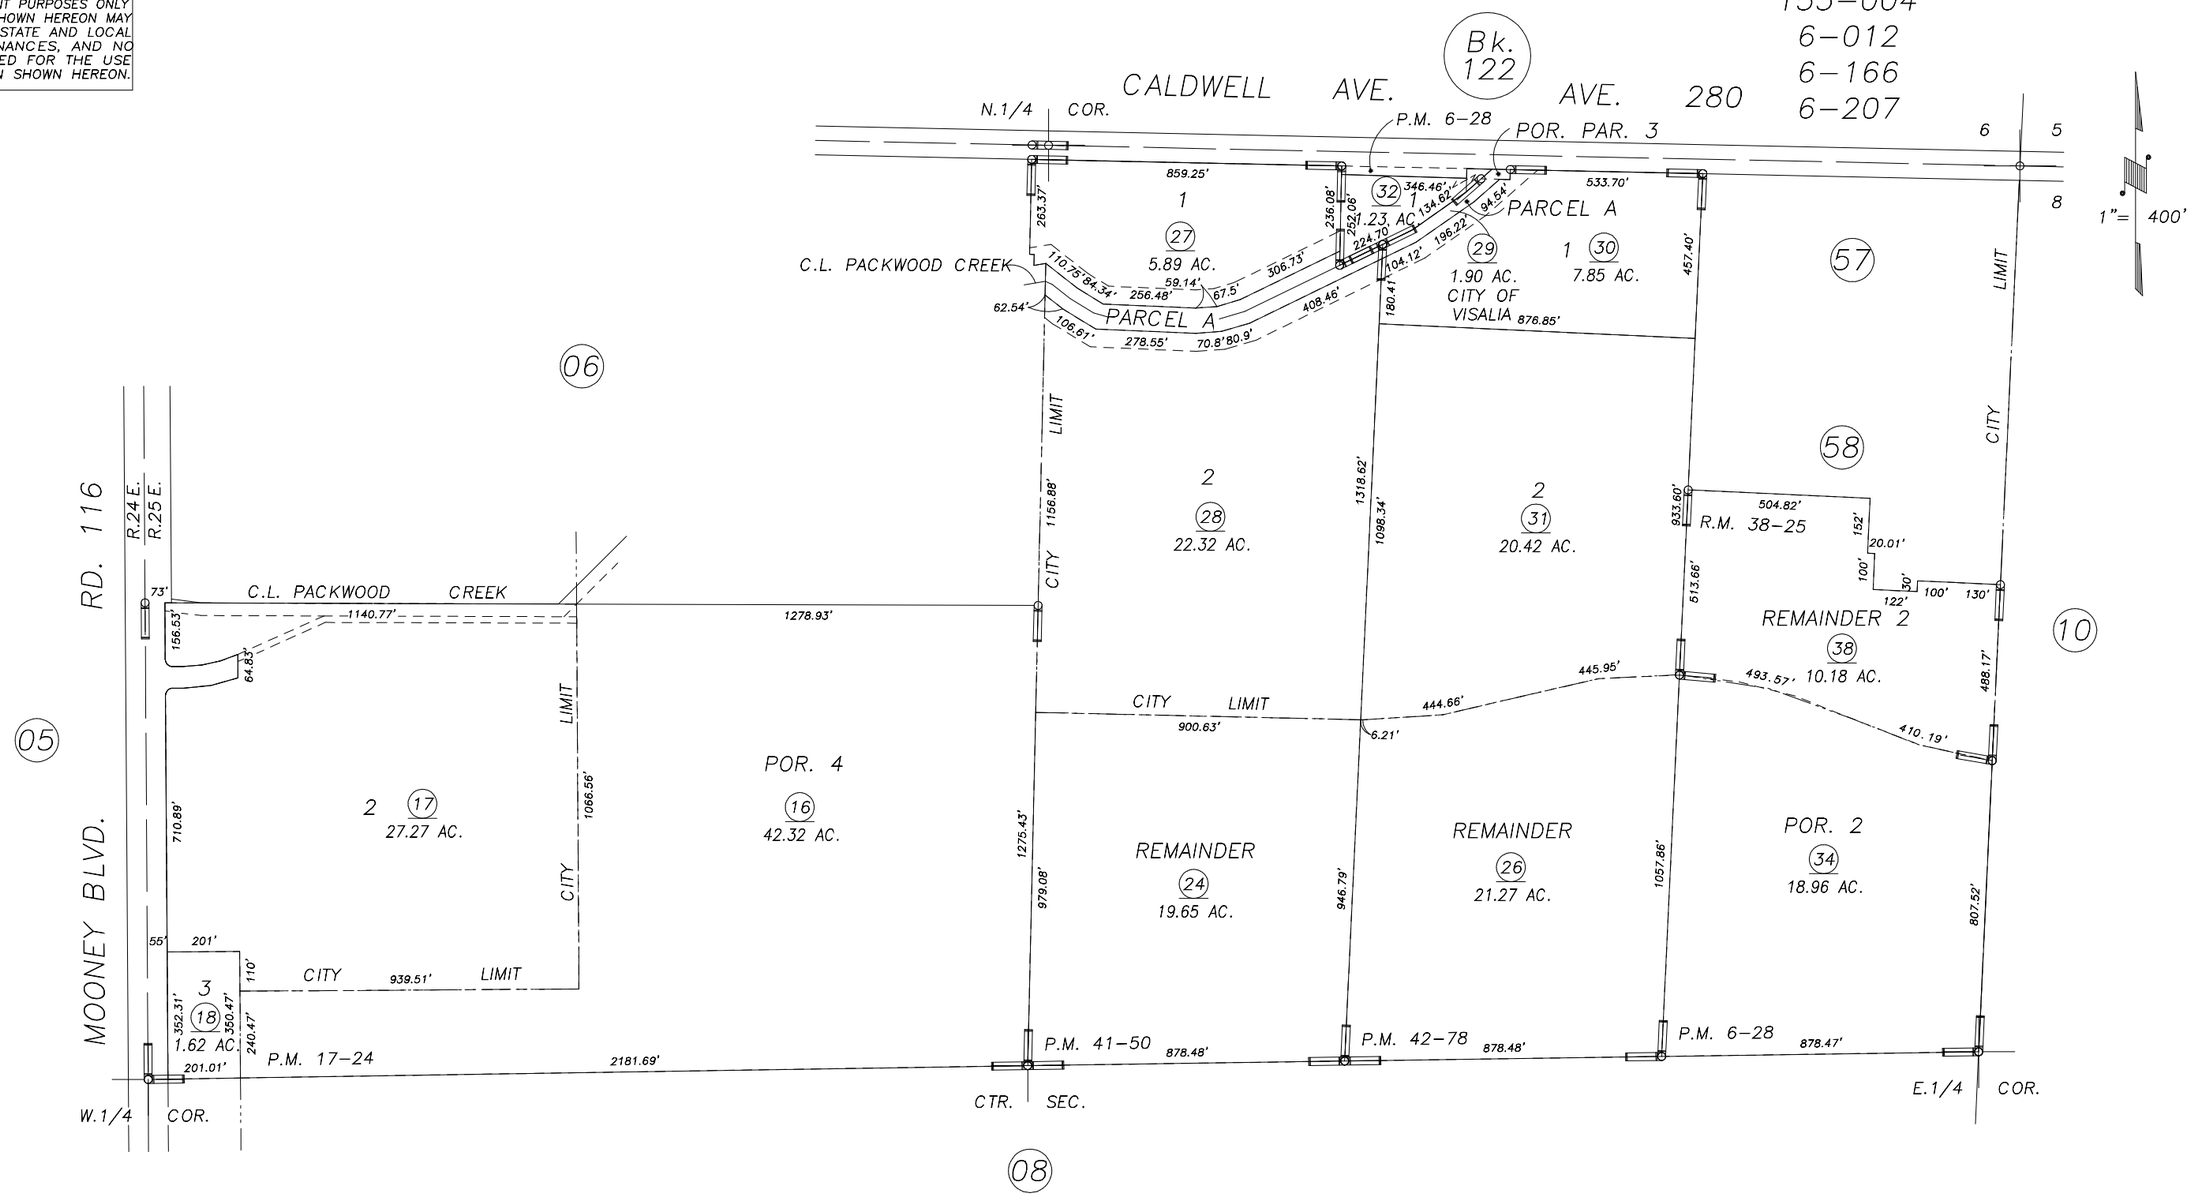

REVISION	DATE	BY
R.M. 38-25	7/16/99	KPT

POR. PARCEL MAP 528, P.M. 6-28
POR. PARCEL MAP 1623, P.M. 17-24
PARCEL MAP 4046, P.M. 41-50
PARCEL MAP 4174, P.M. 42-78
POR. CALDWELL WEST ESTATES UNIT NO. 1, R.M. 38-25

CITY OF VISALIA
ASSESSOR'S MAPS BK. 126 , PG. 07 .
COUNTY OF TULARE, CALIF.

NOTE: Assessor's Block Numbers Shown in Ellipses
Assessor's Parcel Numbers Shown in Circles

00/01