DISCLAIMER

THIS MAP WAS PREPARED FOR LOCAL PROPERTY ASSESSMENT PURPOSES ONLY AND THE PARCELS SHOWN HEREON MAY NOT COMPLY WITH STATE AND LOCAL SUBDIVISION ORDINANCES, AND NO LIABILITY IS ASSUMED FOR THE USE OF THE INFORMATION SHOWN HEREON.

POR. N1/2 SEC.7, T.19S., R.25E., M.D.B.&M.

Tax Area Code 126-07

006-012
006-166
006-207
153-004

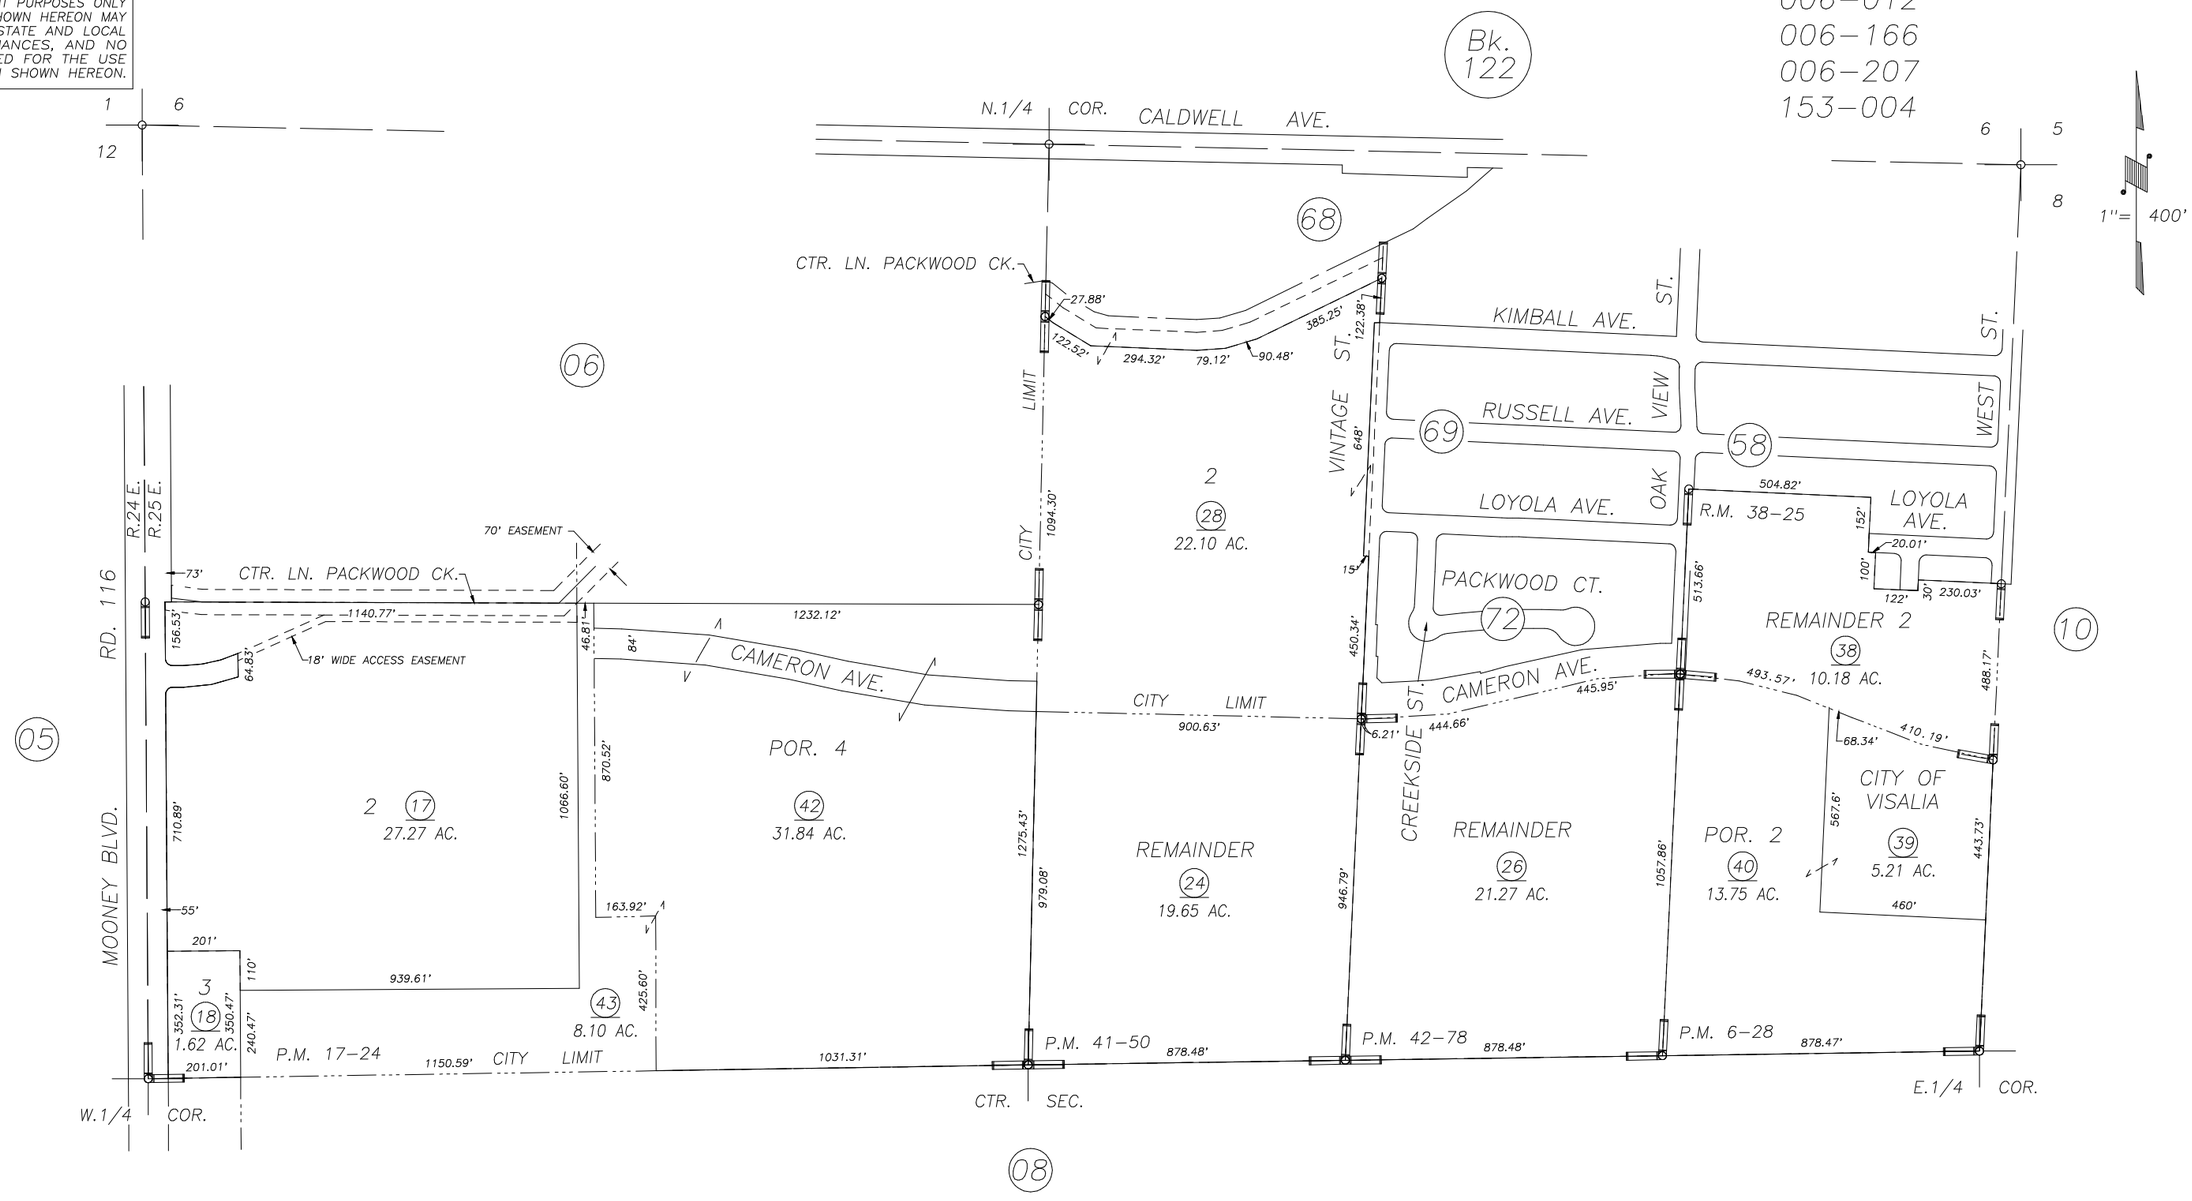

POR. PARCEL MAP 528, P.M. 6-28
POR. PARCEL MAP 1623, P.M. 17-24
PARCEL MAP 4046, P.M. 41-50
PARCEL MAP 4174, P.M. 42-78
POR. CALDWELL WEST ESTATES, UNIT NO. 1, R.M. 38-25

VICINITY OF VISALIA
ASSESSOR'S MAPS BK. 126 , PG. 07
COUNTY OF TULARE, CALIFORNIA, U.S.A.

NOTE: Assessor's Parcel Numbers Shown in Circles (1)
Assessor's Block Numbers Shown in Elipses (123)

REVISION	DATE	TECH
2002-0084667	02/10/2003	KMS