DISCLAIMER

THIS MAP WAS PREPARED FOR LOCAL PROPERTY ASSESSMENT PURPOSES ONLY AND THE PARCELS SHOWN HEREON MAY NOT COMPLY WITH STATE AND LOCAL SUBDIVISION ORDINANCES, AND NO LIABILITY IS ASSUMED FOR THE USE OF THE INFORMATION SHOWN HEREON.

N1/2 SEC.7, T.19S., R.25E., M.D.B.&M.

Tax Area Code 126-07
006-166
153-004

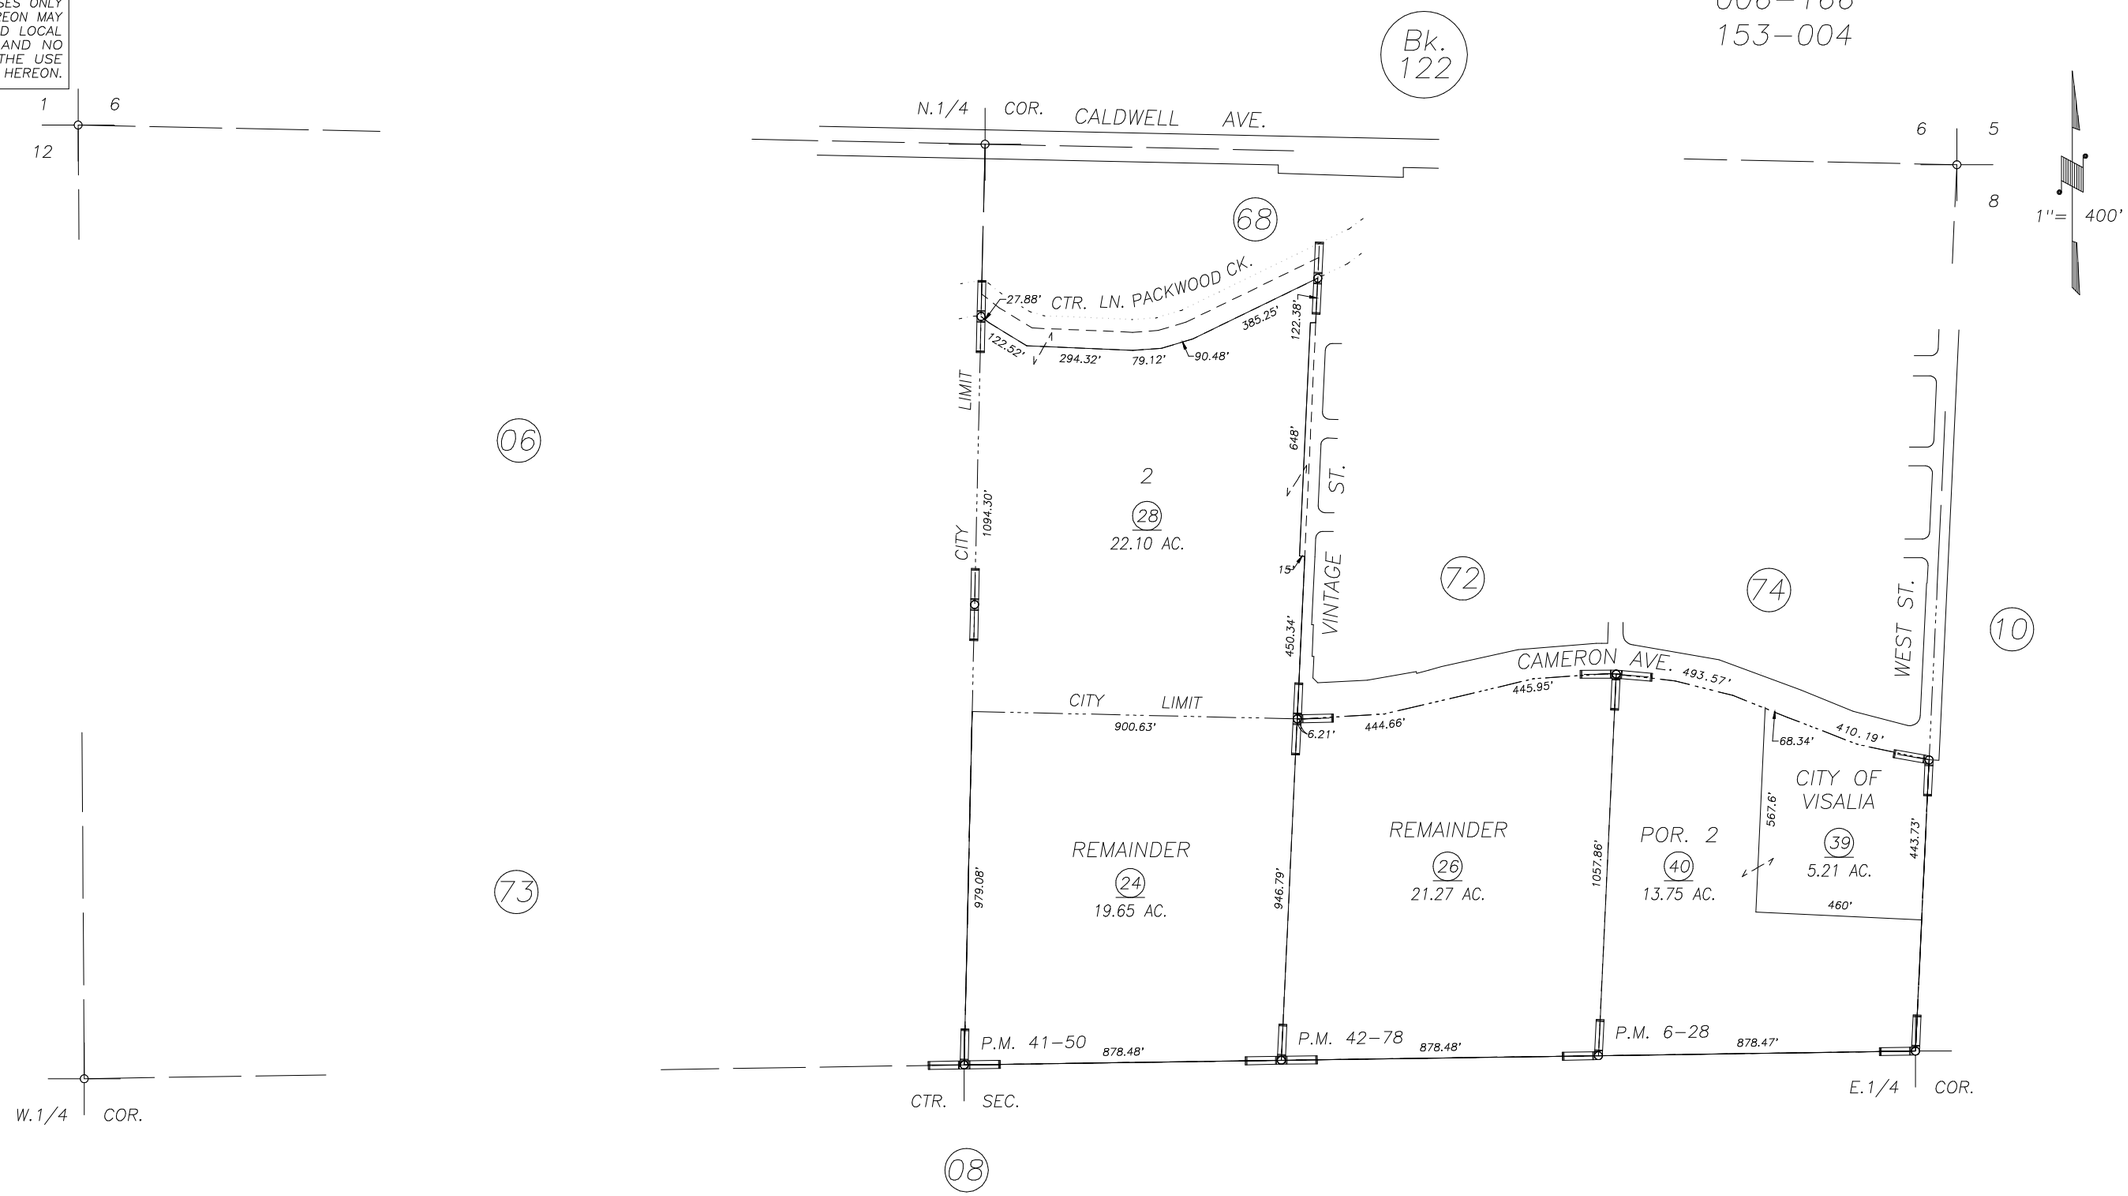

POR. PARCEL MAP 528, P.M. 6-28
PARCEL MAP 4046, P.M. 41-50
PARCEL MAP 4174, P.M. 42-78

VICINITY OF VISALIA
ASSESSOR'S MAPS BK. 126 , PG. 07
COUNTY OF TULARE, CALIFORNIA, U.S.A.

NOTE: Assessor's Parcel Numbers Shown in Circles (1)
Assessor's Block Numbers Shown in Elipses (123)

2002-0072720	03/10/2003	JAL
REVISION	DATE	TECH