70
71
77

DISCLAIMER

THIS MAP WAS PREPARED FOR LOCAL PROPERTY ASSESSMENT PURPOSES ONLY. THE PARCELS SHOWN HEREON MAY NOT COMPLY WITH STATE AND LOCAL SUBDIVISION ORDINANCES. NO LIABILITY IS ASSUMED FOR THE USE OF THE INFORMATION HEREON.

S½ FRL. SEC. 7, T.19S., R.25E. M.D.B.&M.

TAX CODE AREA 105-001 006-013

126-08

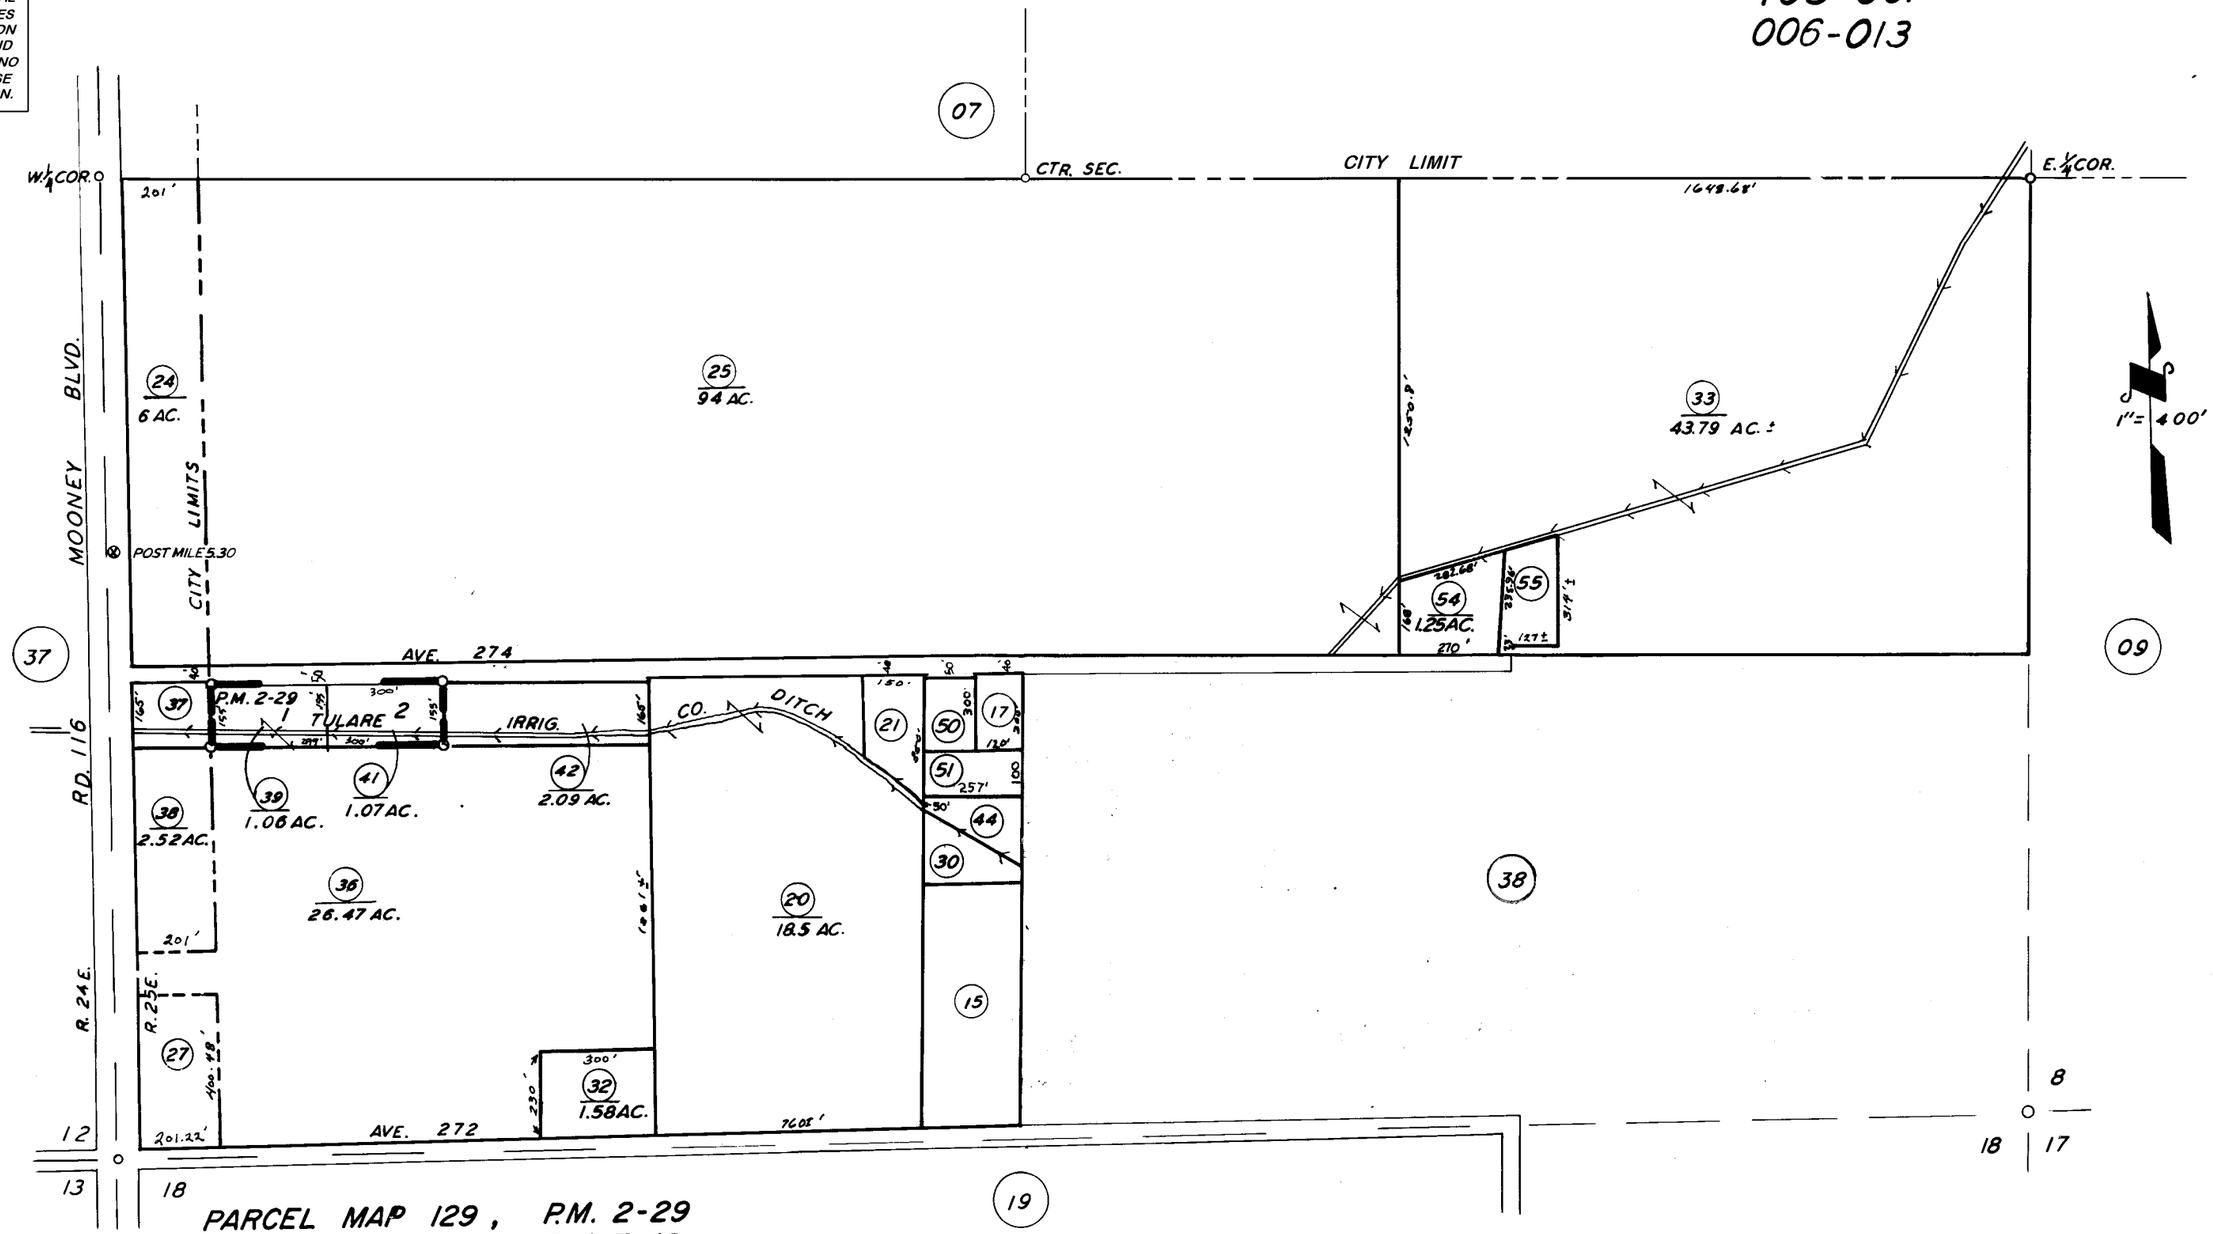

PARCEL MAP 129, P.M. 2-29
PARCEL MAP 619, P.M. 7-19

ASSESSOR'S MAPS BK. 126, PG. 08

COUNTY OF TULARE, CALIF.

NOTE — ASSESSOR'S BLOCK NUMBERS SHOWN IN ELLIPSES
ASSESSOR'S PARCEL NUMBERS SHOWN IN CIRCLES