DISCLAIMER

THIS MAP WAS PREPARED FOR LOCAL PROPERTY ASSESSMENT PURPOSES ONLY AND THE PARCELS SHOWN HEREON MAY NOT COMPLY WITH STATE AND LOCAL SUBDIVISION ORDINANCES, AND NO LIABILITY IS ASSUMED FOR THE USE OF THE INFORMATION SHOWN HEREON.

POR. S 1/2 SECTION 8, T.19S., R.25E., M.D.B. & M.

Tax Area Code 126-09
105-001
153-012

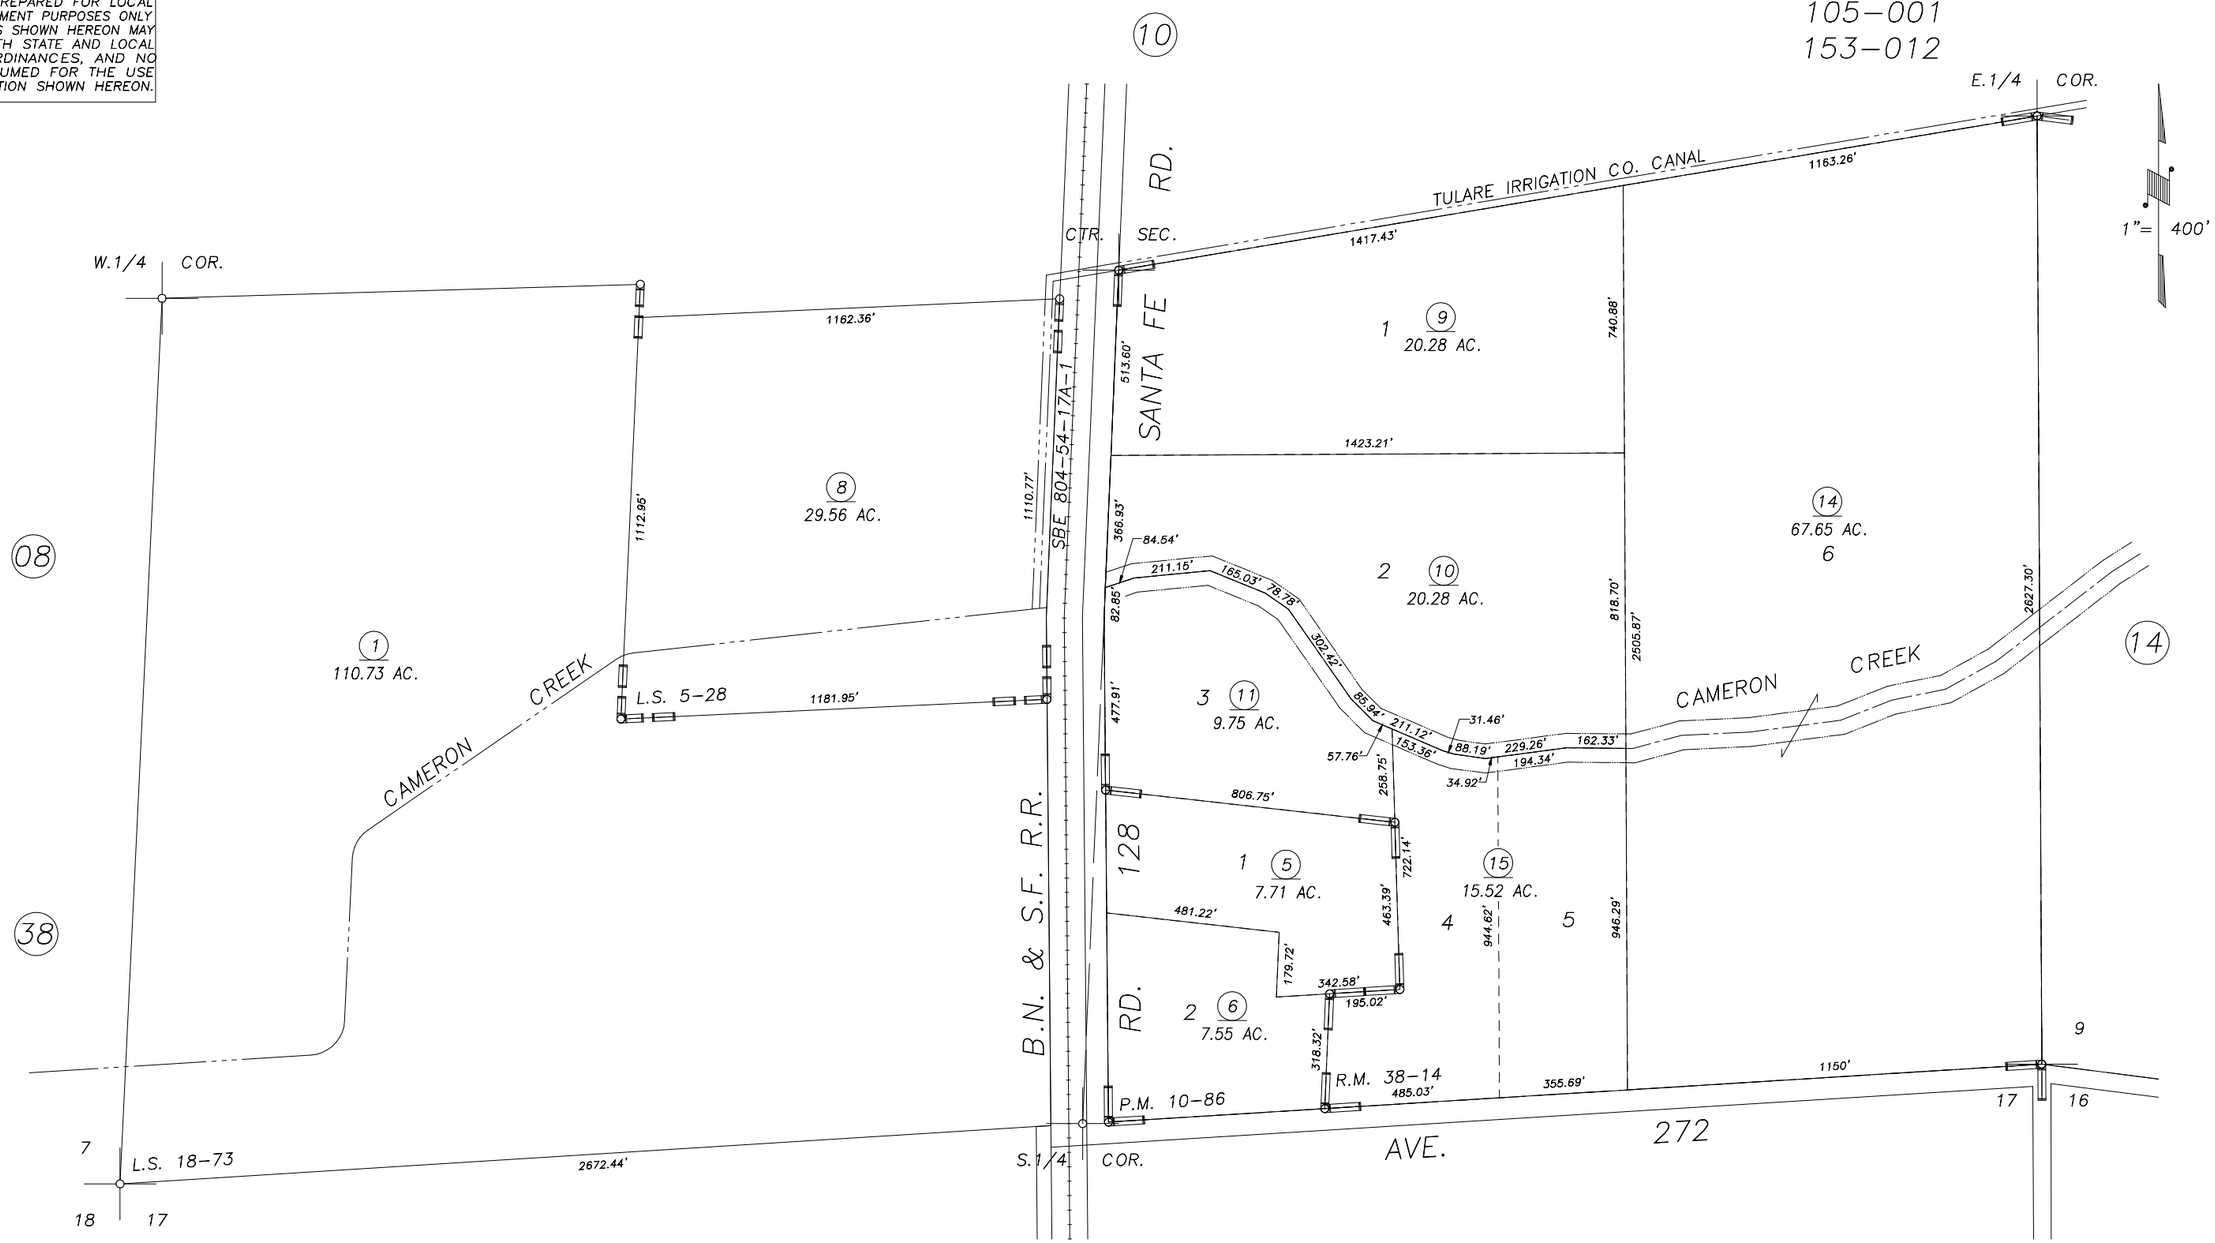

POR. RECORD OF SURVEY, L.S. 5-28
POR. PARCEL MAP 985, P.M. 10-86
POR. RECORD OF SURVEY, L.S. 18-73
POR. TRACT NO. 728, R.M. 38-14

18

ASSESSOR'S MAPS BK. 126 , PG. 09 .
COUNTY OF TULARE, CALIF.

NOTE: Assessor's Block Numbers Shown in Ellipses
Assessor's Parcel Numbers Shown in Circles

00/01

REVISION	DATE	BY
PLA 98-053	12/28/99	KPT