DISCLAIMER

THIS MAP WAS PREPARED FOR LOCAL PROPERTY ASSESSMENT PURPOSES ONLY AND THE PARCELS SHOWN HEREON MAY NOT COMPLY WITH STATE AND LOCAL SUBDIVISION ORDINANCES, AND NO LIABILITY IS ASSUMED FOR THE USE OF THE INFORMATION SHOWN HEREON.

N 1/2 SECTION 8, T.19S., R.25E., M.D.B. & M.

Tax Area Code 126–10

6–012
6–172
6–207
153–004

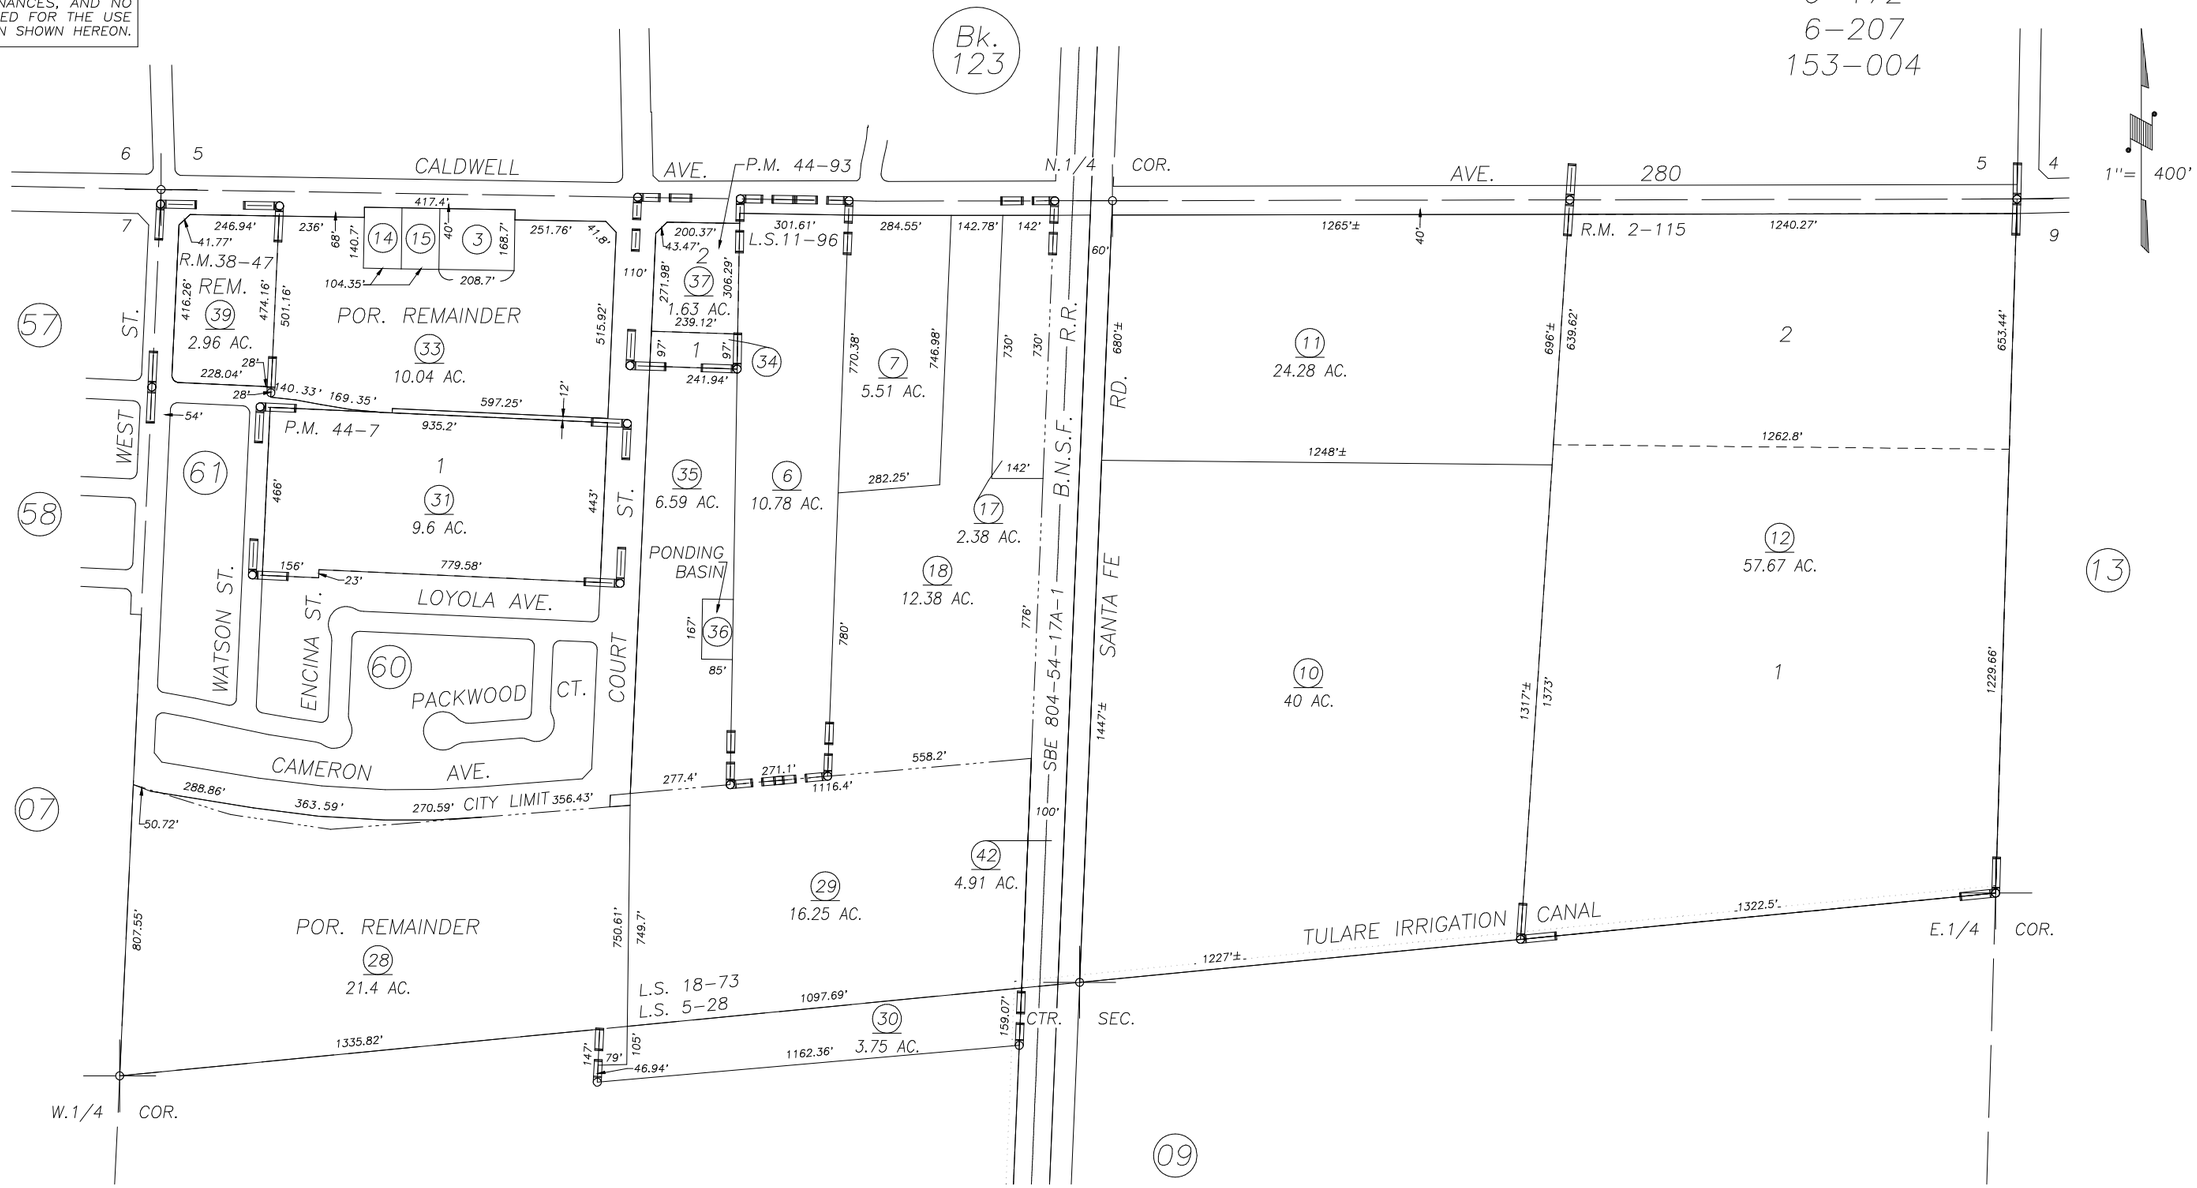

REVISION	DATE	BY
2001–REVIEW	08/24/2001	SU

POR. J.K. YOAKUM SUB., R.M. 2–115
RECORD OF SURVEY, L.S. 11–96
POR. RECORD OF SURVEY, L.S. 5–28
POR. RECORD OF SURVEY, L.S. 18–73
PARCEL MAP 4303, P.M. 44–7
PARCEL MAP 4388, P.M. 44–93
POR. CALDWELL RANCH UNIT NO. 2, R.M. 38–47

NOTE: Assessor's Block Numbers Shown in Ellipses
Assessor's Parcel Numbers Shown in Circles

CITY OF VISALIA
ASSESSOR'S MAPS BK. 126, PG. 10.
COUNTY OF TULARE, CALIF.

02/03