DISCLAIMER

THIS MAP WAS PREPARED FOR LOCAL PROPERTY ASSESSMENT PURPOSES ONLY AND THE PARCELS SHOWN HEREON MAY NOT COMPLY WITH STATE AND LOCAL SUBDIVISION ORDINANCES, AND NO LIABILITY IS ASSUMED FOR THE USE OF THE INFORMATION SHOWN HEREON.

N1/2 SEC.8, T.19S., R.25E., M.D.B.&M.

Tax Area Code 126–10

006–012 153–006
006–078 006–172
006–181 006–207
153–004

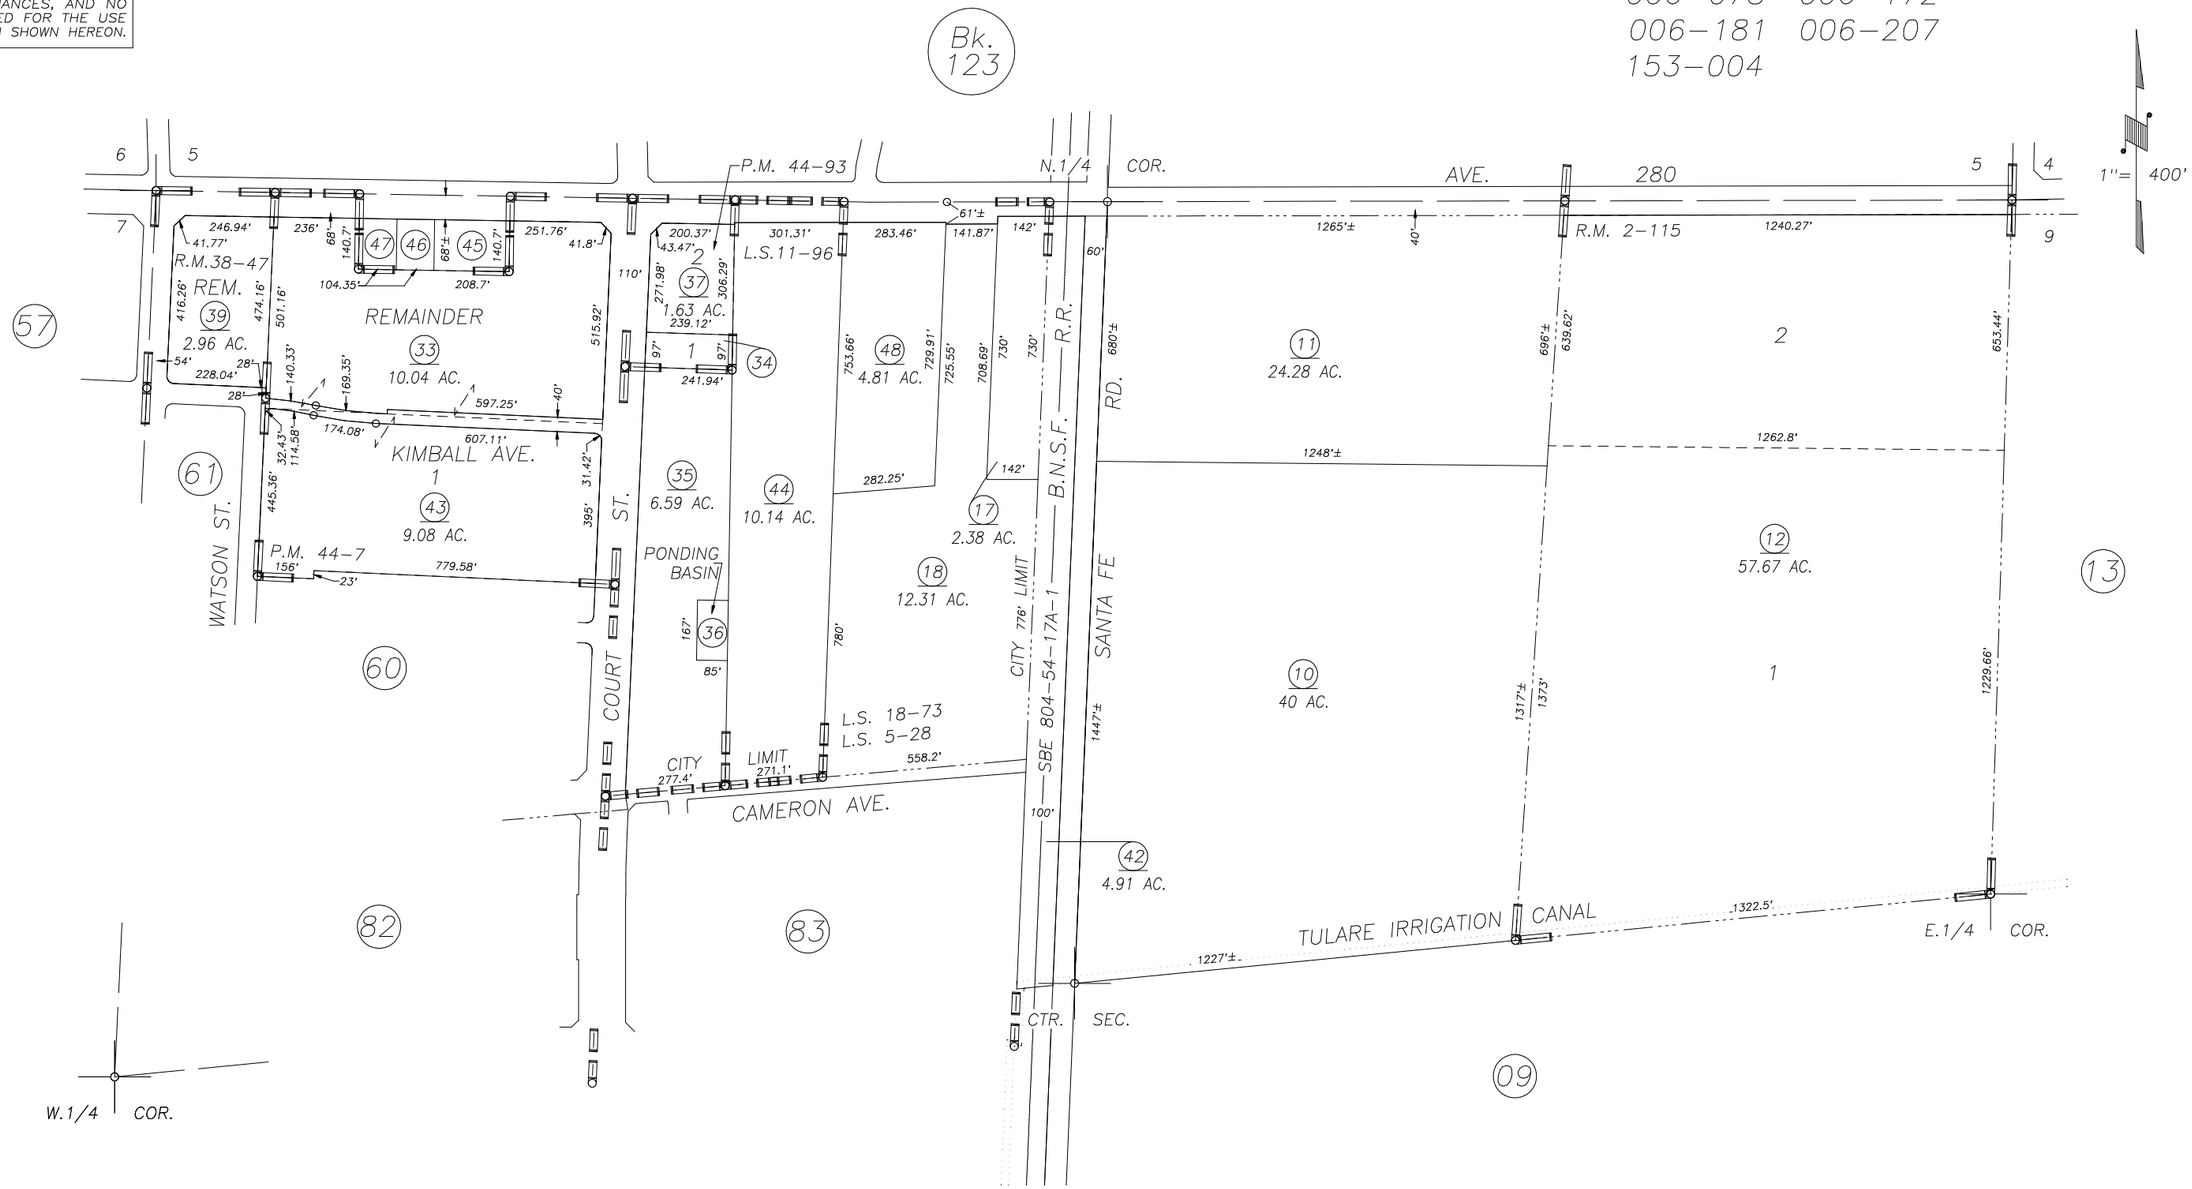

POR. J.K. YOAKUM SUB., R.M. 2–115
RECORD OF SURVEY, L.S. 11–96
POR. RECORD OF SURVEY, L.S. 5–28
POR. RECORD OF SURVEY, L.S. 18–73
PARCEL MAP NO. 4303, P.M. 44–7
PARCEL MAP NO. 4388, P.M. 44–93
POR. CALDWELL RANCH UNIT NO. 2, R.M. 38–47

VICINITY OF VISALIA
ASSESSOR'S MAPS BK. 126 , PG. 10
COUNTY OF TULARE, CALIFORNIA, U.S.A.

NOTE: Assessor's Parcel Numbers Shown in Circles (1)
Assessor's Block Numbers Shown in Elipses (123)

T.R.A.C. CHANGE	7/23/2007	JRS
REVISION	DATE	TECH