DISCLAIMER

THIS MAP WAS PREPARED FOR LOCAL PROPERTY ASSESSMENT PURPOSES ONLY AND THE PARCELS SHOWN HEREON MAY NOT COMPLY WITH STATE AND LOCAL SUBDIVISION ORDINANCES, AND NO LIABILITY IS ASSUMED FOR THE USE OF THE INFORMATION SHOWN HEREON.

NLY. POR OF SECTION 4, T.19S., R.25E., M.D.B. & M.

Tax Area Code 6-159

126-11

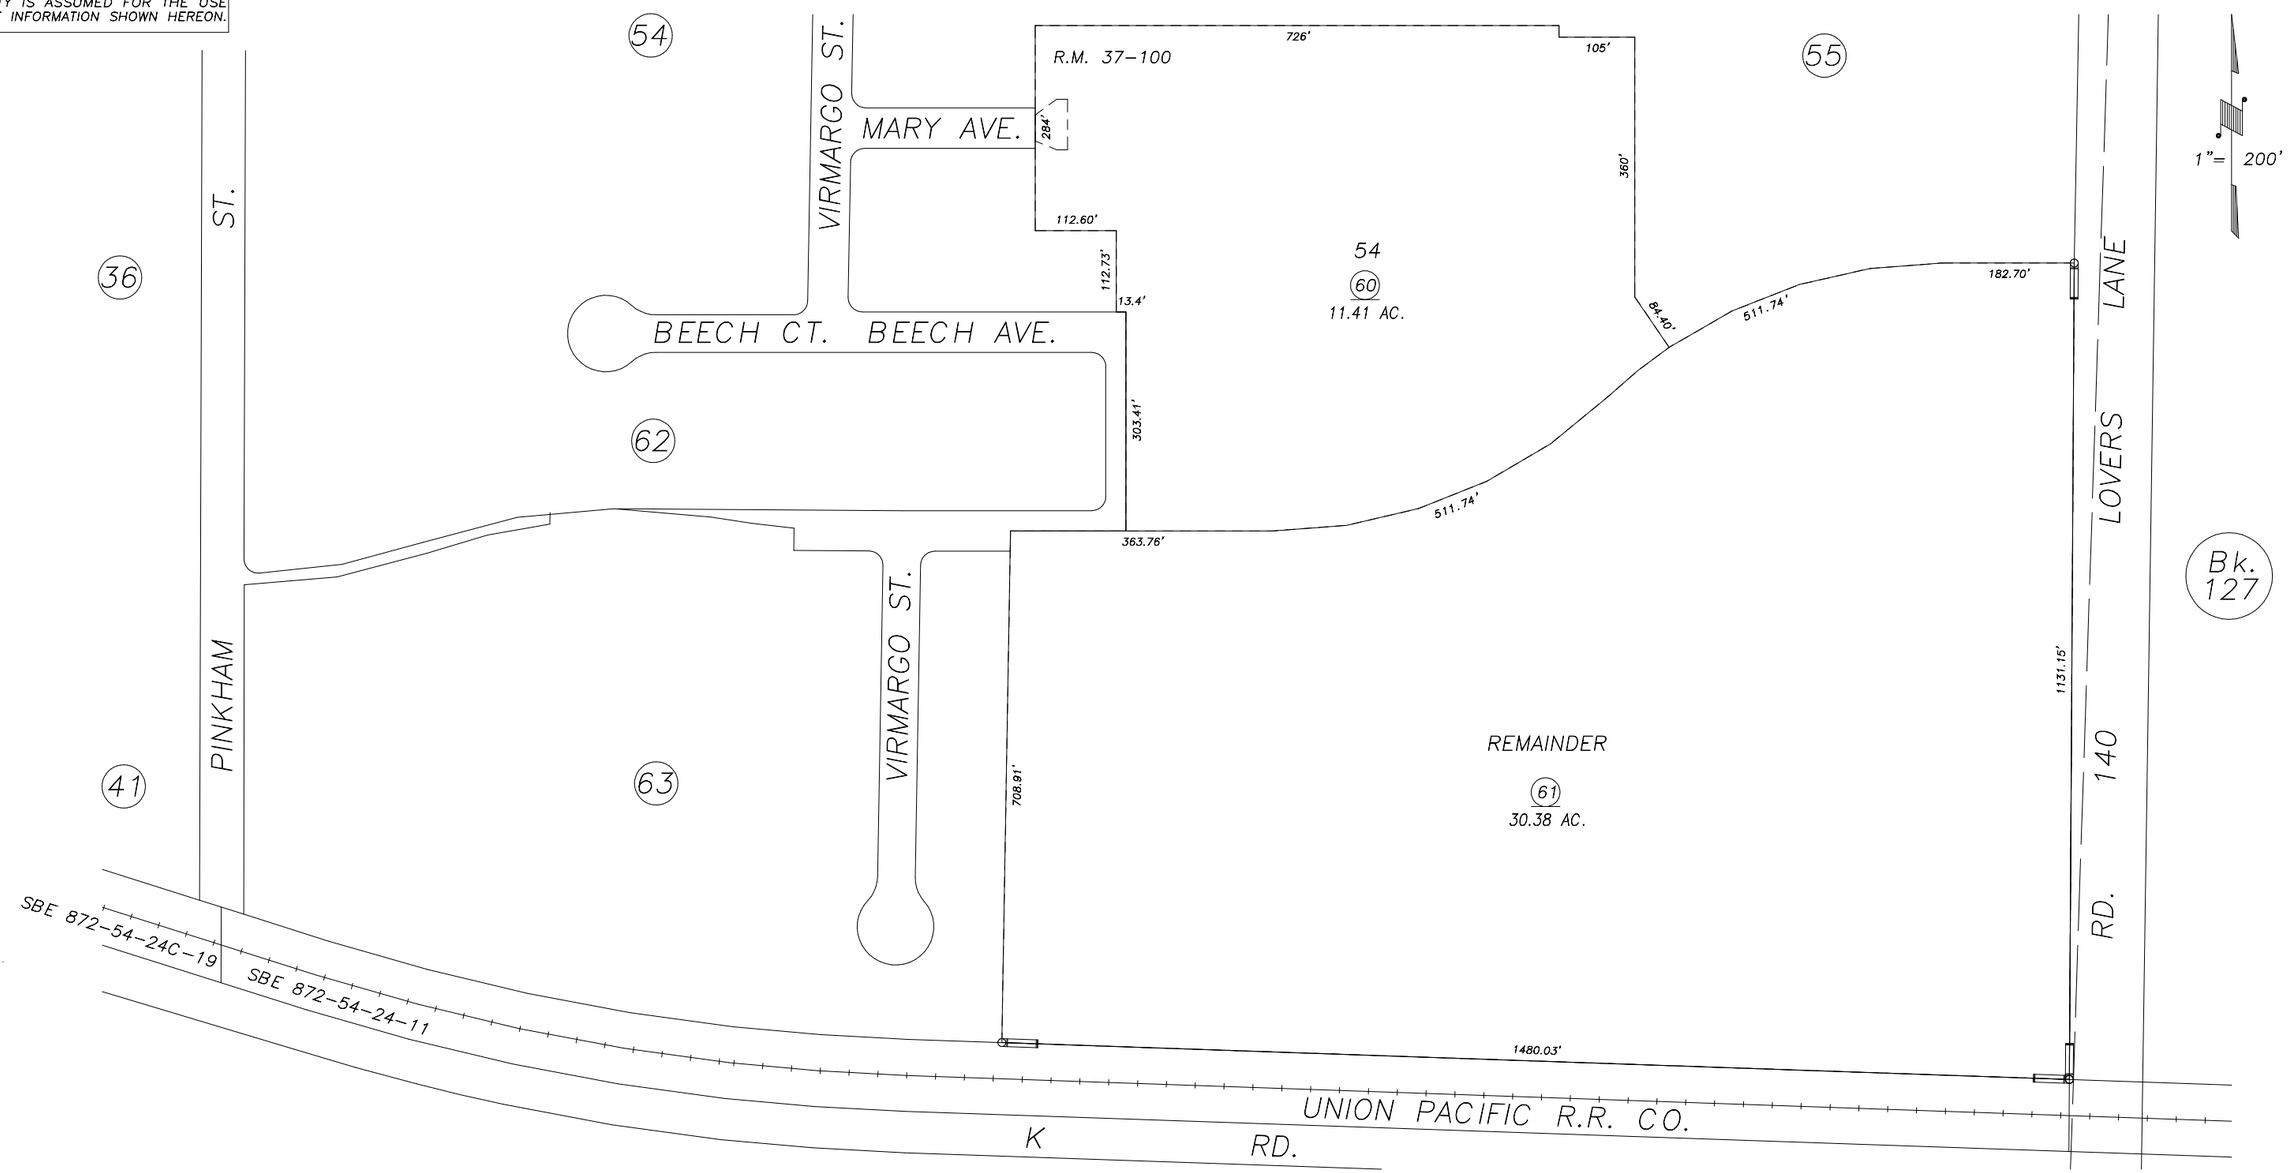

ADD PGS. 62,63	1/20/00	KPT
REVISION	DATE	BY

POR. COUNTRY MEADOWS UNIT NO.1, R.M. 37-100

CITY OF VISALIA
ASSESSOR'S MAPS BK. 126 , PG. 11 .
COUNTY OF TULARE, CALIF.

NOTE: Assessor's Block Numbers Shown in Ellipses
Assessor's Parcel Numbers Shown in Circles

00/01