DISCLAIMER

THIS MAP WAS PREPARED FOR LOCAL PROPERTY ASSESSMENT PURPOSES ONLY AND THE PARCELS SHOWN HEREON MAY NOT COMPLY WITH STATE AND LOCAL SUBDIVISION ORDINANCES, AND NO LIABILITY IS ASSUMED FOR THE USE OF THE INFORMATION SHOWN HEREON.

S1/2 SEC.4, T.19R., R.25E., M.D.B.&M.

Tax Area Codes 126-12

006-095 006-159
006-170 006-182
006-205 153-105

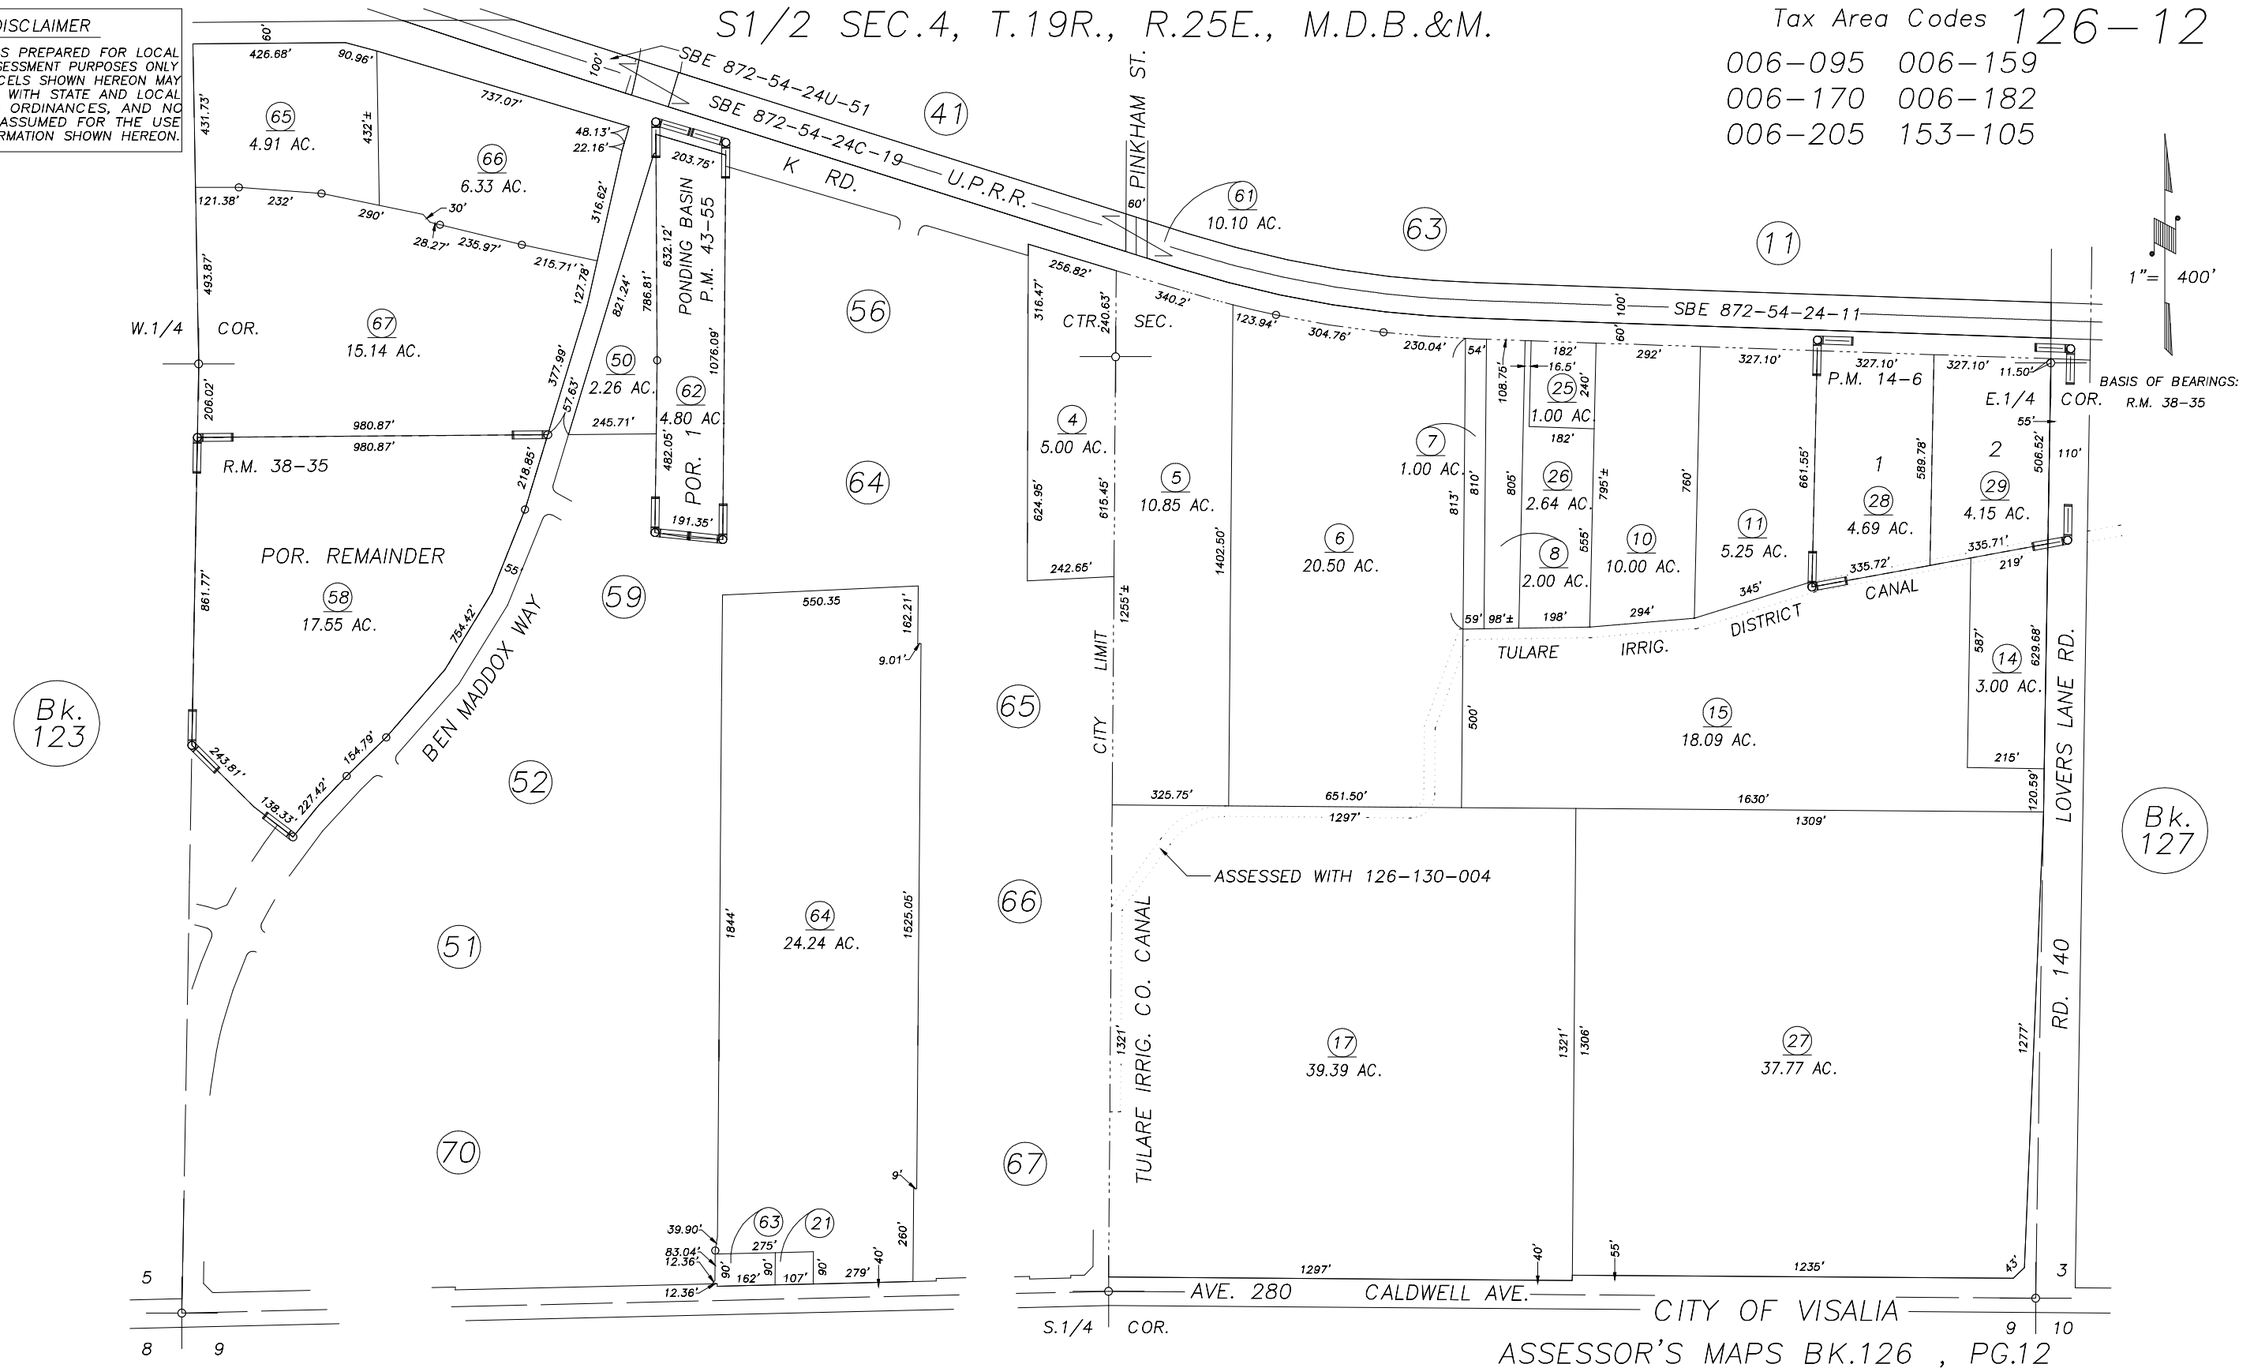

PARCEL MAP 1305, P.M. 14-6
POR. PARCEL MAP 4251, P.M. 43-55
POR. MADDOX@CALDWELL, UNIT 3B, R.M. 38-35

ASSESSOR'S MAPS BK.126 , PG.12
COUNTY OF TULARE, STATE OF CALIFORNIA, U.S.A.

NOTE: Assessor's Parcel Numbers Shown in Circles (1)
Assessor's Block Numbers Shown in Elipses (123)

REVISION	DATE	TECH
2000-0027882	11/20/2003	JAL