DISCLAIMER

THIS MAP WAS PREPARED FOR LOCAL PROPERTY ASSESSMENT PURPOSES ONLY AND THE PARCELS SHOWN HEREON MAY NOT COMPLY WITH STATE AND LOCAL SUBDIVISION ORDINANCES, AND NO LIABILITY IS ASSUMED FOR THE USE OF THE INFORMATION SHOWN HEREON.

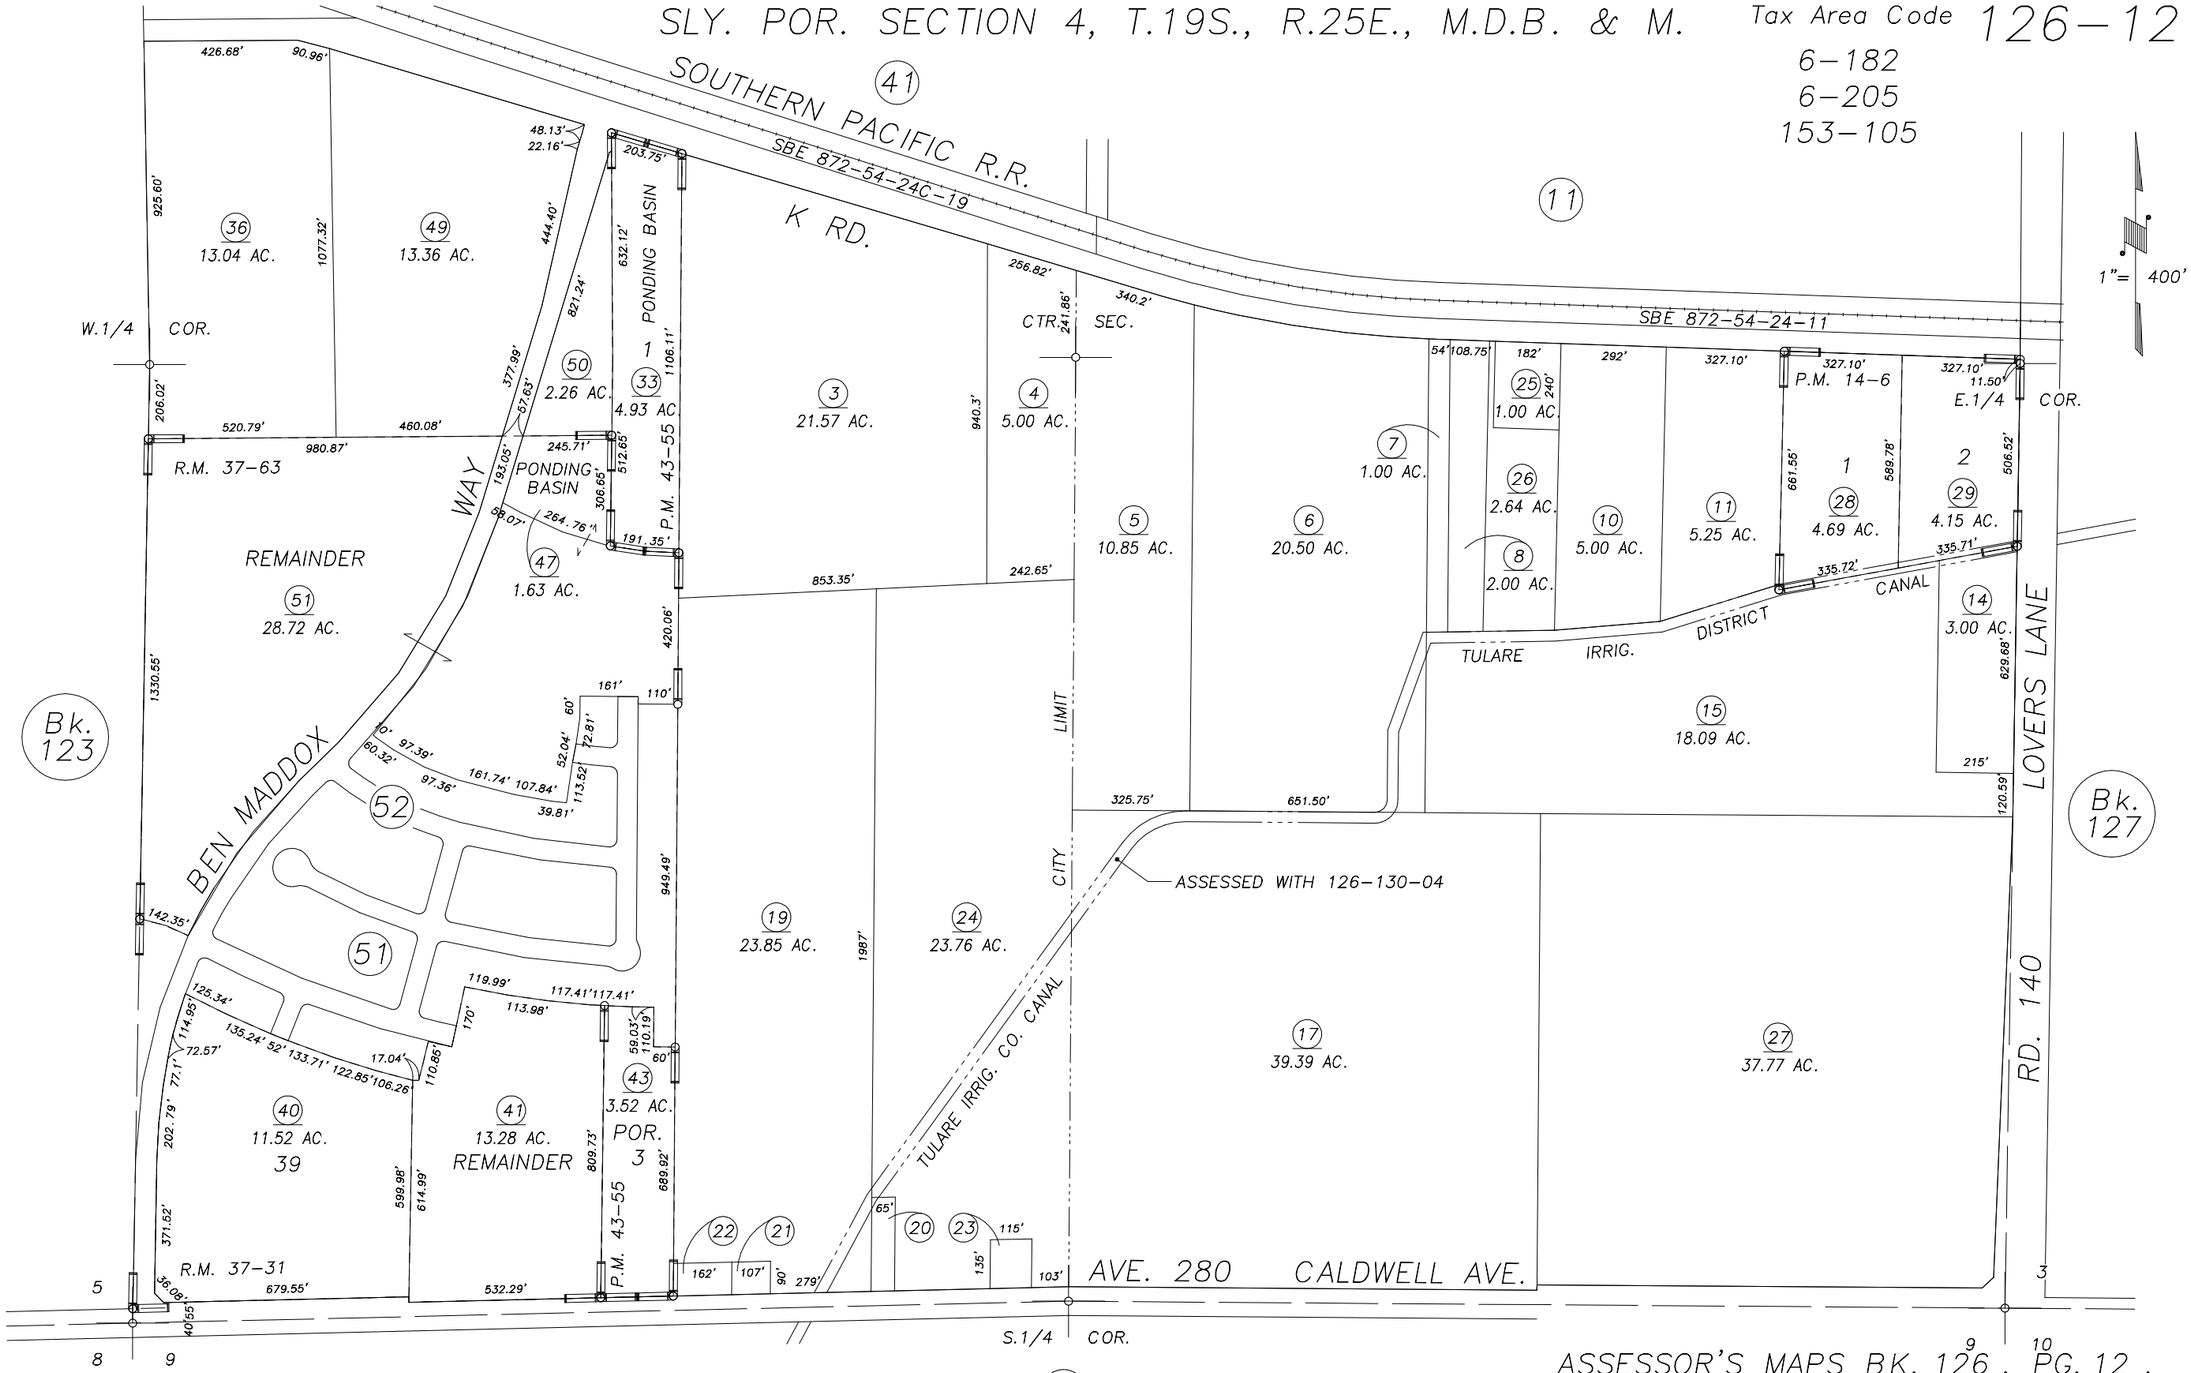

R.M. 37-63	3/3/98	KPT
REVISION	DATE	BY

PARCEL MAP 1305, P.M. 14-6
PARCEL MAP 4251, P.M. 43-55
POR. SEQUOIA GLEN SUB. PHASE 1, R.M. 37-31
POR. SEQUOIA GLEN SUB. PHASE 2, R.M. 37-63

NOTE: Assessor's Block Numbers Shown in Ellipses
Assessor's Parcel Numbers Shown in Circles

ASSESSOR'S MAPS BK. 126, PG. 12.
COUNTY OF TULARE, CALIF.

98/99