DISCLAIMER

THIS MAP WAS PREPARED FOR LOCAL PROPERTY ASSESSMENT PURPOSES ONLY AND THE PARCELS SHOWN HEREON MAY NOT COMPLY WITH STATE AND LOCAL SUBDIVISION ORDINANCES, AND NO LIABILITY IS ASSUMED FOR THE USE OF THE INFORMATION SHOWN HEREON.

SLY. POR. SECTION 4, T.19S., R.25E., M.D.B. & M.

Tax Area Code 126–12
6–182
6–205
153–105

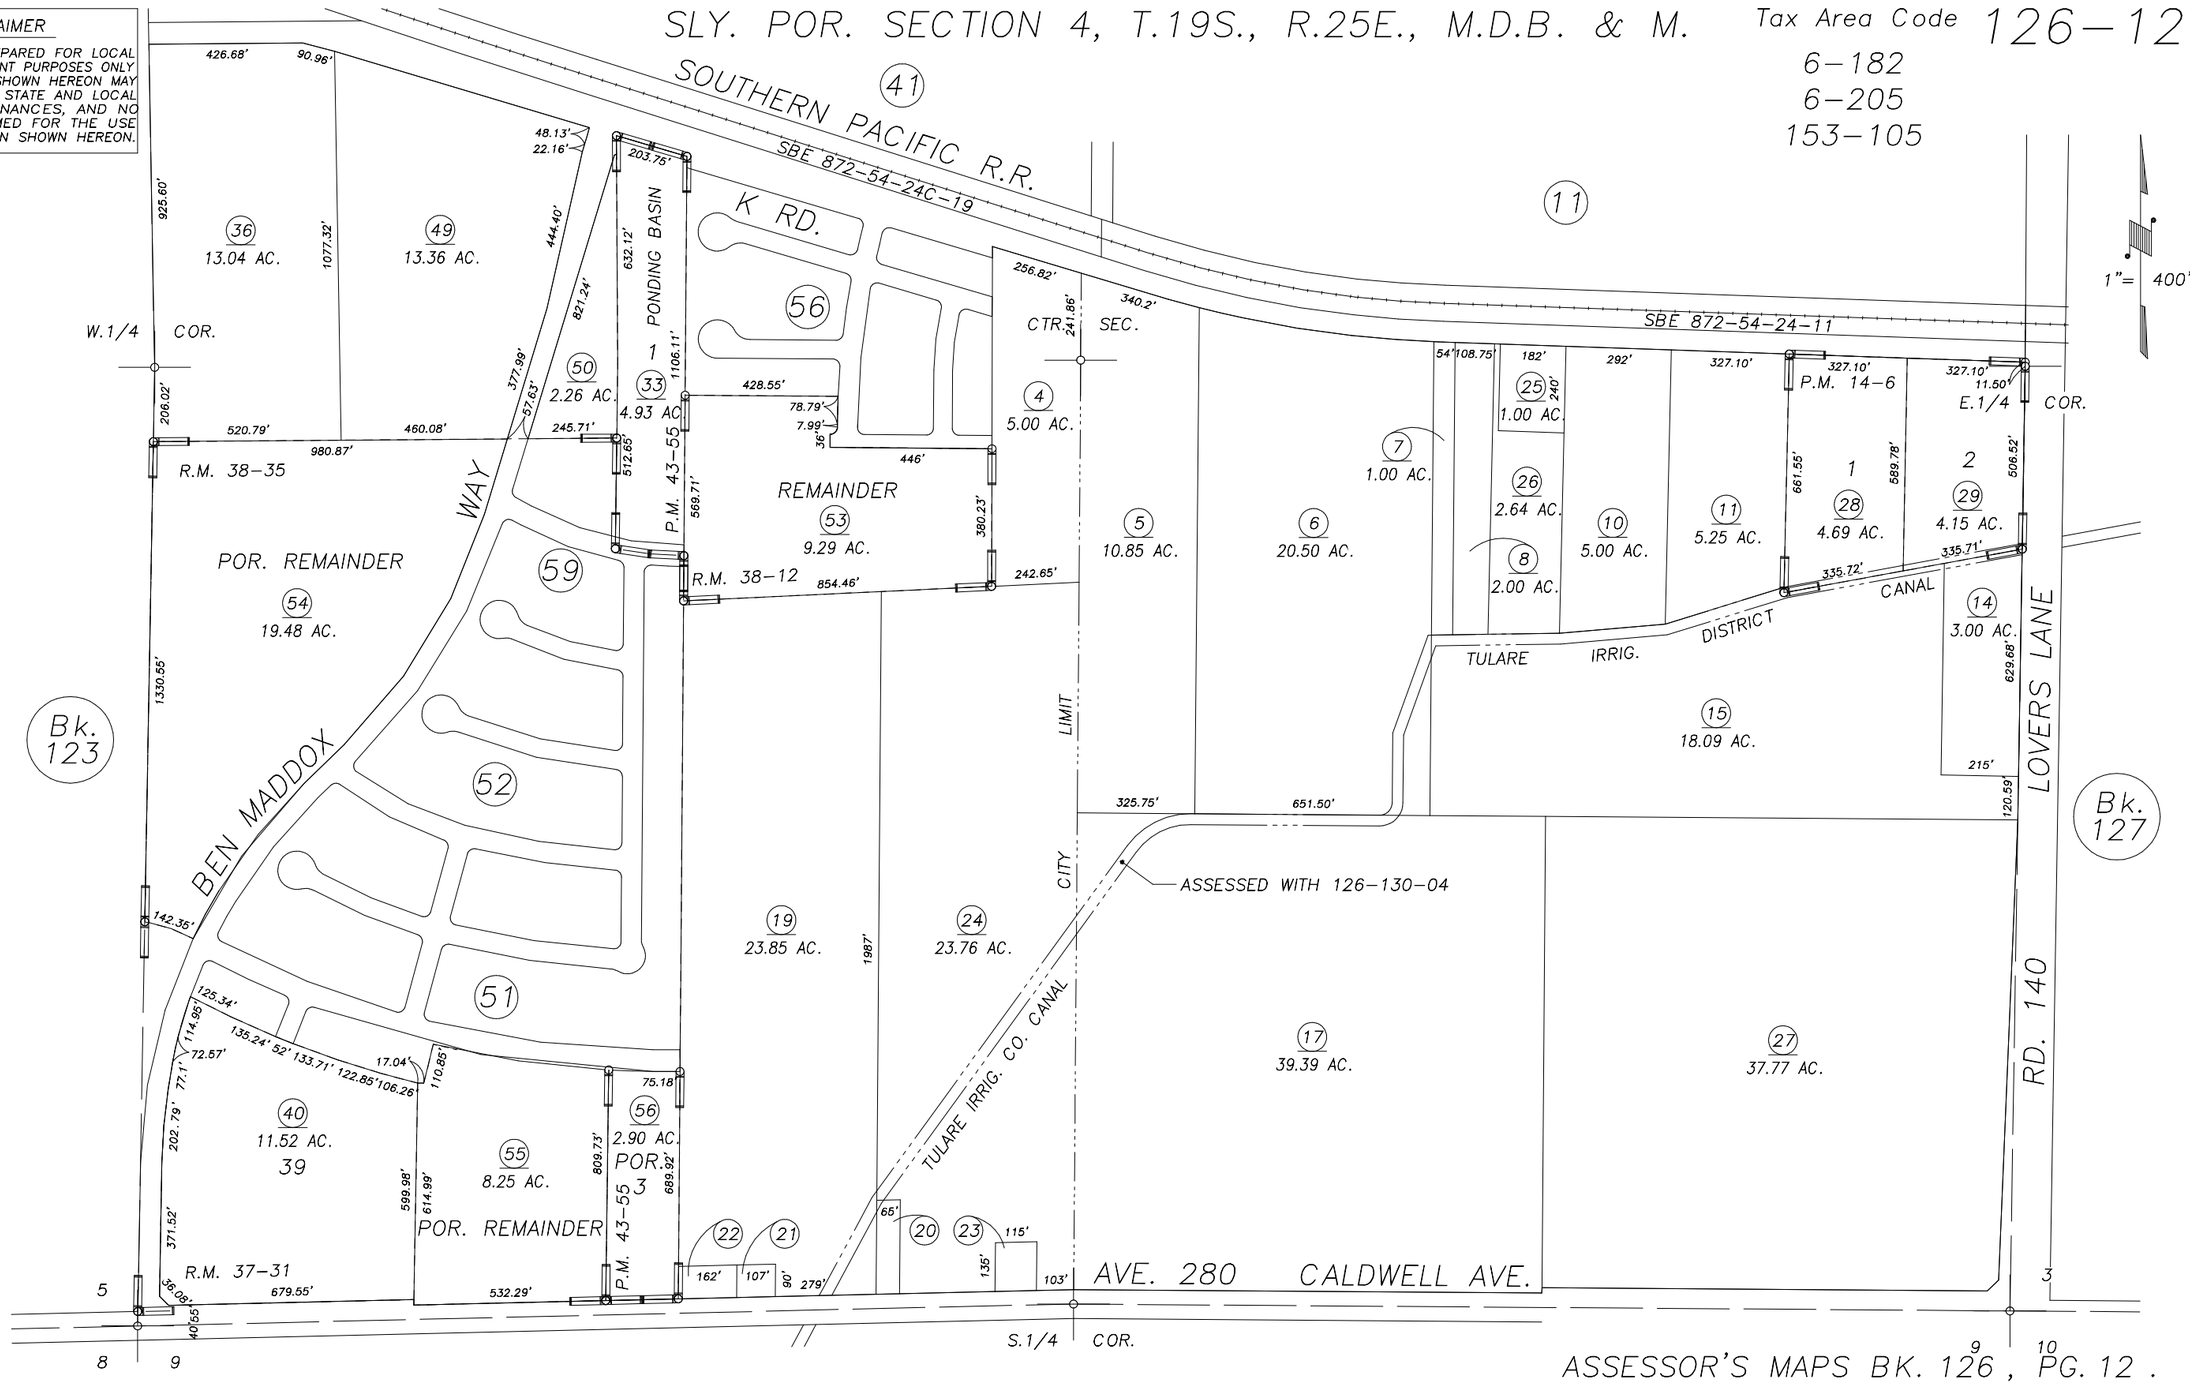

PARCEL MAP 1305, P.M. 14–6
PARCEL MAP 4251, P.M. 43–55
POR. SEQUOIA GLEN SUB. PHASE 1, R.M. 37–31
POR. SEQUOIA GLEN SUB. PHASE 2, R.M. 37–63

POR. SUNRISE POINTE UNIT NO. 1, R.M. 38–12
POR. MADDOX–CALDWELL, R.M. 38–35

(13)

NOTE: Assessor's Block Numbers Shown in Ellipses
Assessor's Parcel Numbers Shown in Circles

ASSESSOR'S MAPS BK. 126, PG. 12.
COUNTY OF TULARE, CALIF.

00/01

R.M. 38–53	12/20/99	KPT
REVISION	DATE	BY