DISCLAIMER

THIS MAP WAS PREPARED FOR LOCAL PROPERTY ASSESSMENT PURPOSES ONLY. THE PARCELS SHOWN HEREON MAY NOT COMPLY WITH STATE AND LOCAL SUBDIVISION ORDINANCES. NO LIABILITY IS ASSUMED FOR THE USE OF THE INFORMATION HEREON.

REVISED: 07/24/2007
REASON: T.R.A.C. UPDATE
CAD TECH: JRS

FRL. N½ SEC. 9, T.19S., R.25E., M.D.B. & M.

TAX CODE AREA **126-13**

153-105
006-205
006-182

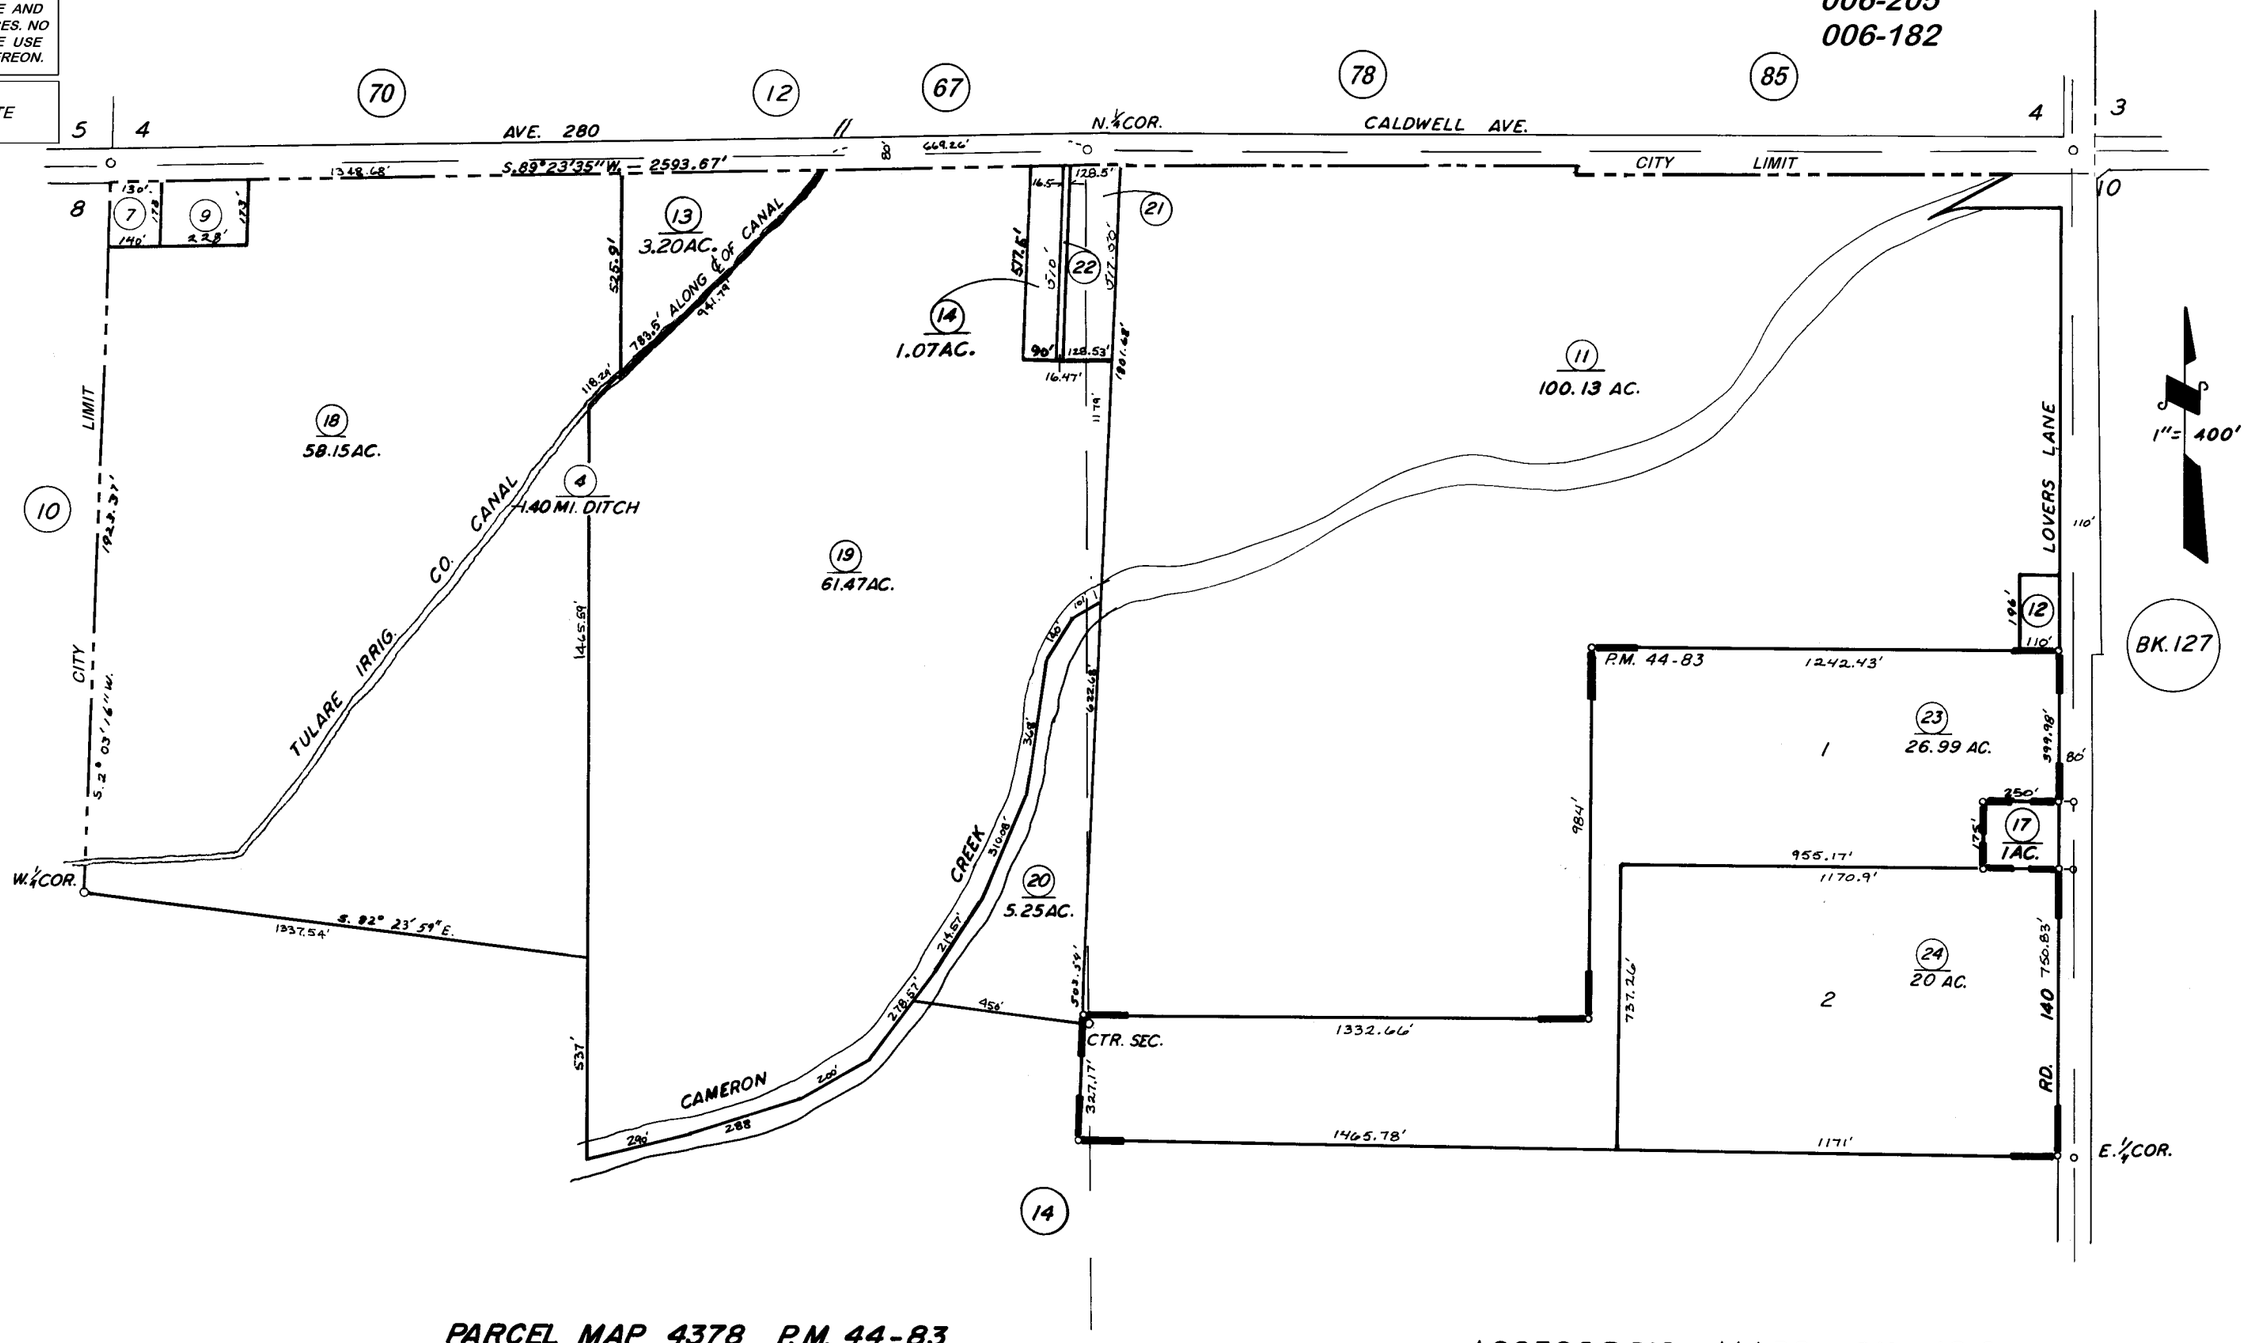

PARCEL MAP 4378 P.M. 44-83

ASSESSOR'S MAPS BK. 126, PG. 13.
COUNTY OF TULARE, CALIF.

NOTE — ASSESSOR'S BLOCK NUMBERS SHOWN IN ELLIPSES
ASSESSOR'S PARCEL NUMBERS SHOWN IN CIRCLES