N1/2 OF NE1/4 OF NW1/4 OF SEC.4, T.19S., R.25E., M.D.B.&M.

Tax Area Codes 006–020

126–30

Bk. 100

DISCLAIMER

THIS MAP WAS PREPARED FOR LOCAL PROPERTY ASSESSMENT PURPOSES ONLY AND THE PARCELS SHOWN HEREON MAY NOT COMPLY WITH STATE AND LOCAL SUBDIVISION ORDINANCES, AND NO LIABILITY IS ASSUMED FOR THE USE OF THE INFORMATION SHOWN HEREON.

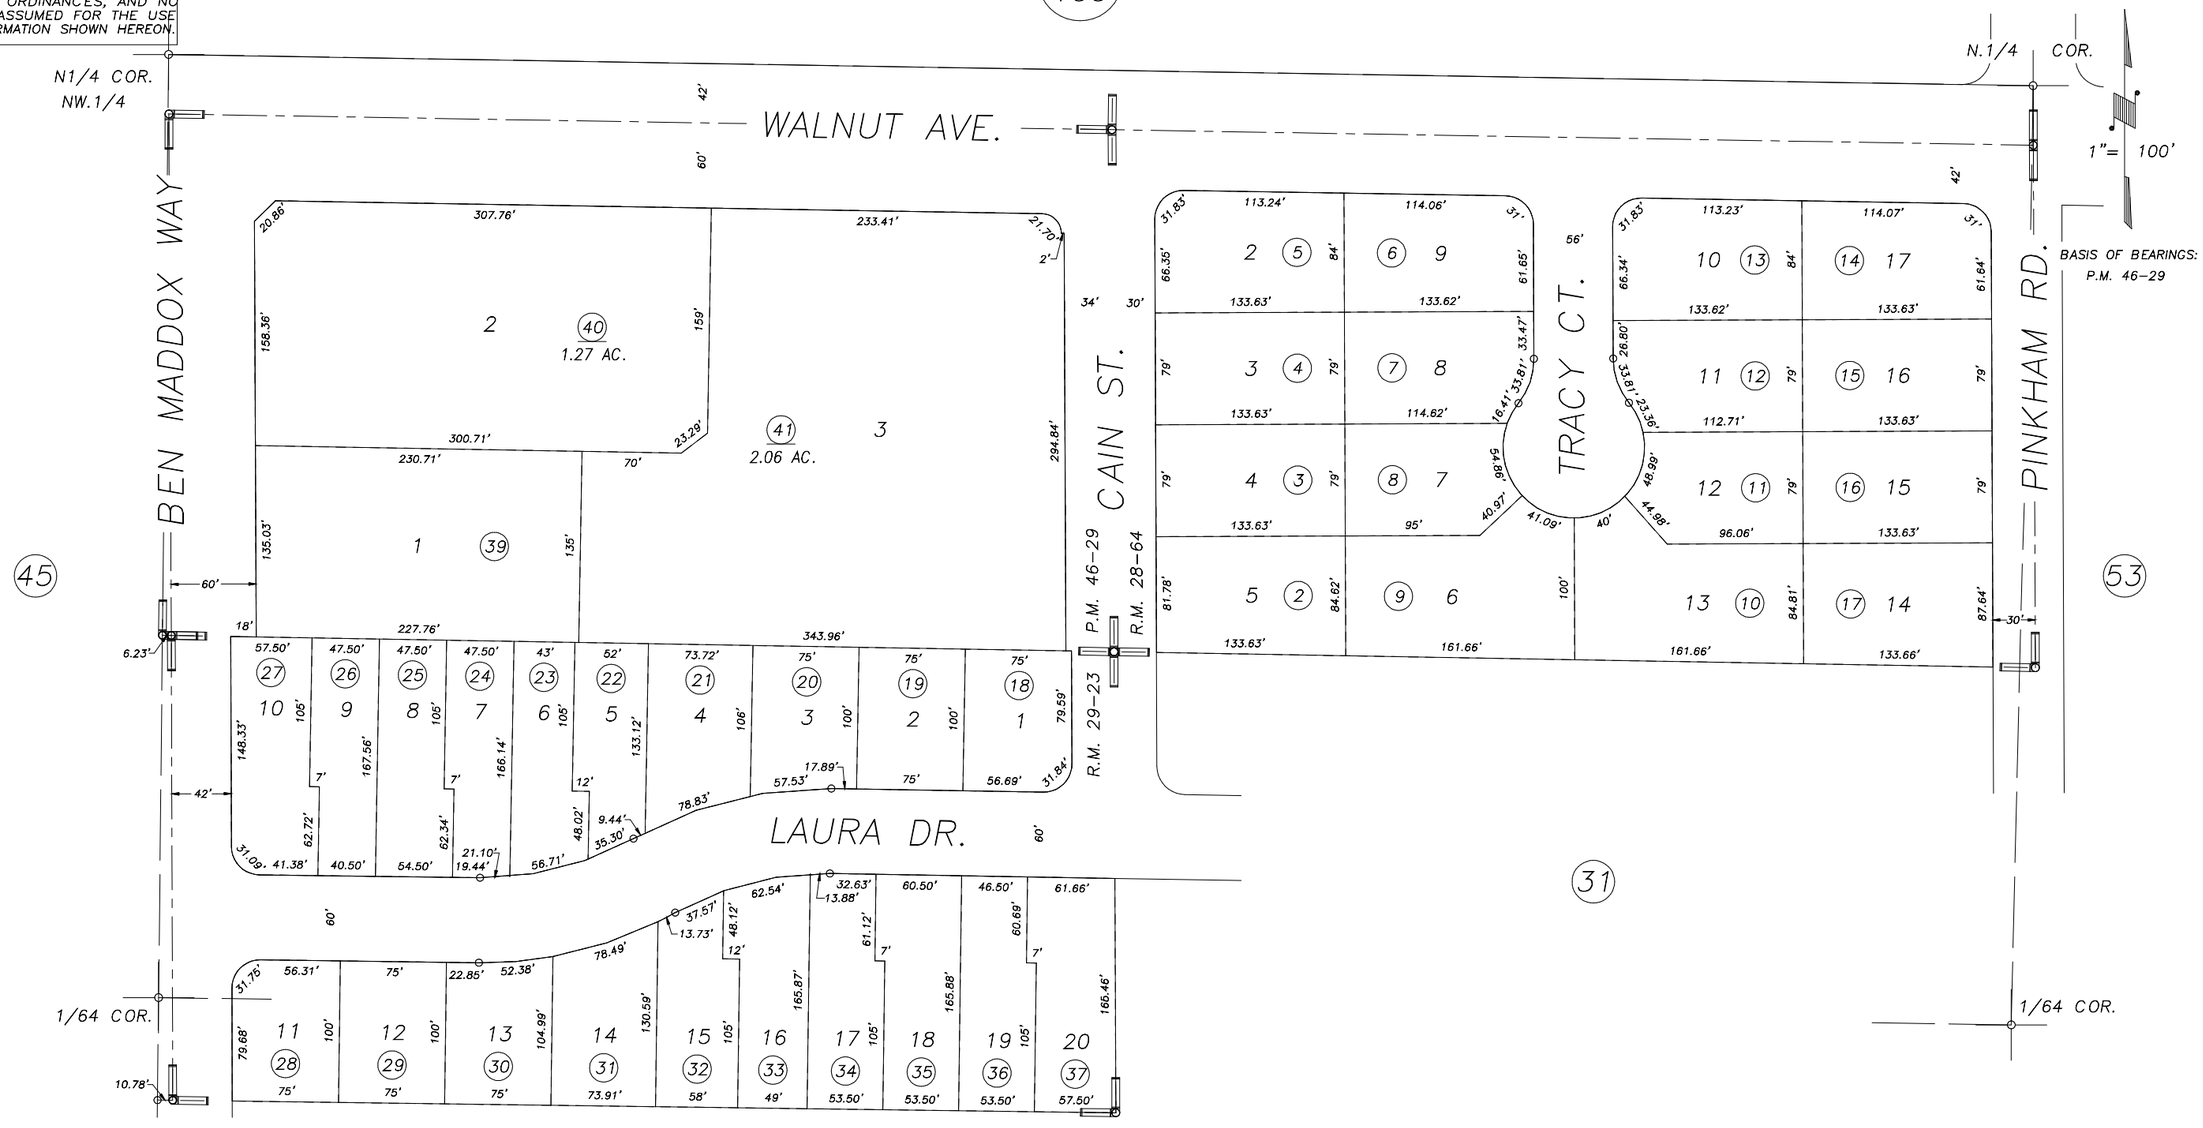

POR. HILLCREST ESTATES UNITS NO. 1&2, R.M. 28–64
PLUM ORCHARD SUBDIVISION, R.M. 29–23
PARCEL MAP NO. 4524, P.M. 46–29

CITY OF VISALIA
ASSESSOR'S MAPS BK.126 , PG.30
COUNTY OF TULARE, CALIFORNIA, U.S.A.

NOTE: Assessor's Parcel Numbers Shown in Circles (1)
Assessor's Block Numbers Shown in Elipses (123)

REVISION	DATE	TECH
2002–0044823	11/17/2003	SU