DISCLAIMER	NOTICE OF RESCISSION
THIS MAP WAS PREPARED FOR LOCAL PROPERTY ASSESSMENT PURPOSES ONLY AND THE PARCELS SHOWN HEREON MAY NOT COMPLY WITH STATE AND LOCAL SUBDIVISION ORDINANCES, AND NO LIABILITY IS ASSUMED FOR THE USE OF THE INFORMATION SHOWN HEREON.	THIS MAP WAS RESCINDED ON 05/01/2014 BACK TO 03/31/2014 BY ORDER OF THE CADASTRAL SUPERVISOR TO CORRECT INADVERTANT ERRORS AND OMMISIONS FOR MADDOX AT CALDWELL 6, PHASES 1 & 2, R. M. 43–39.

1/2 OF NW1/4 OF SW1/4 SEC.4, T.19S., R.25E., M.D.B.&M.

Tax Area Code 006–182

126–52

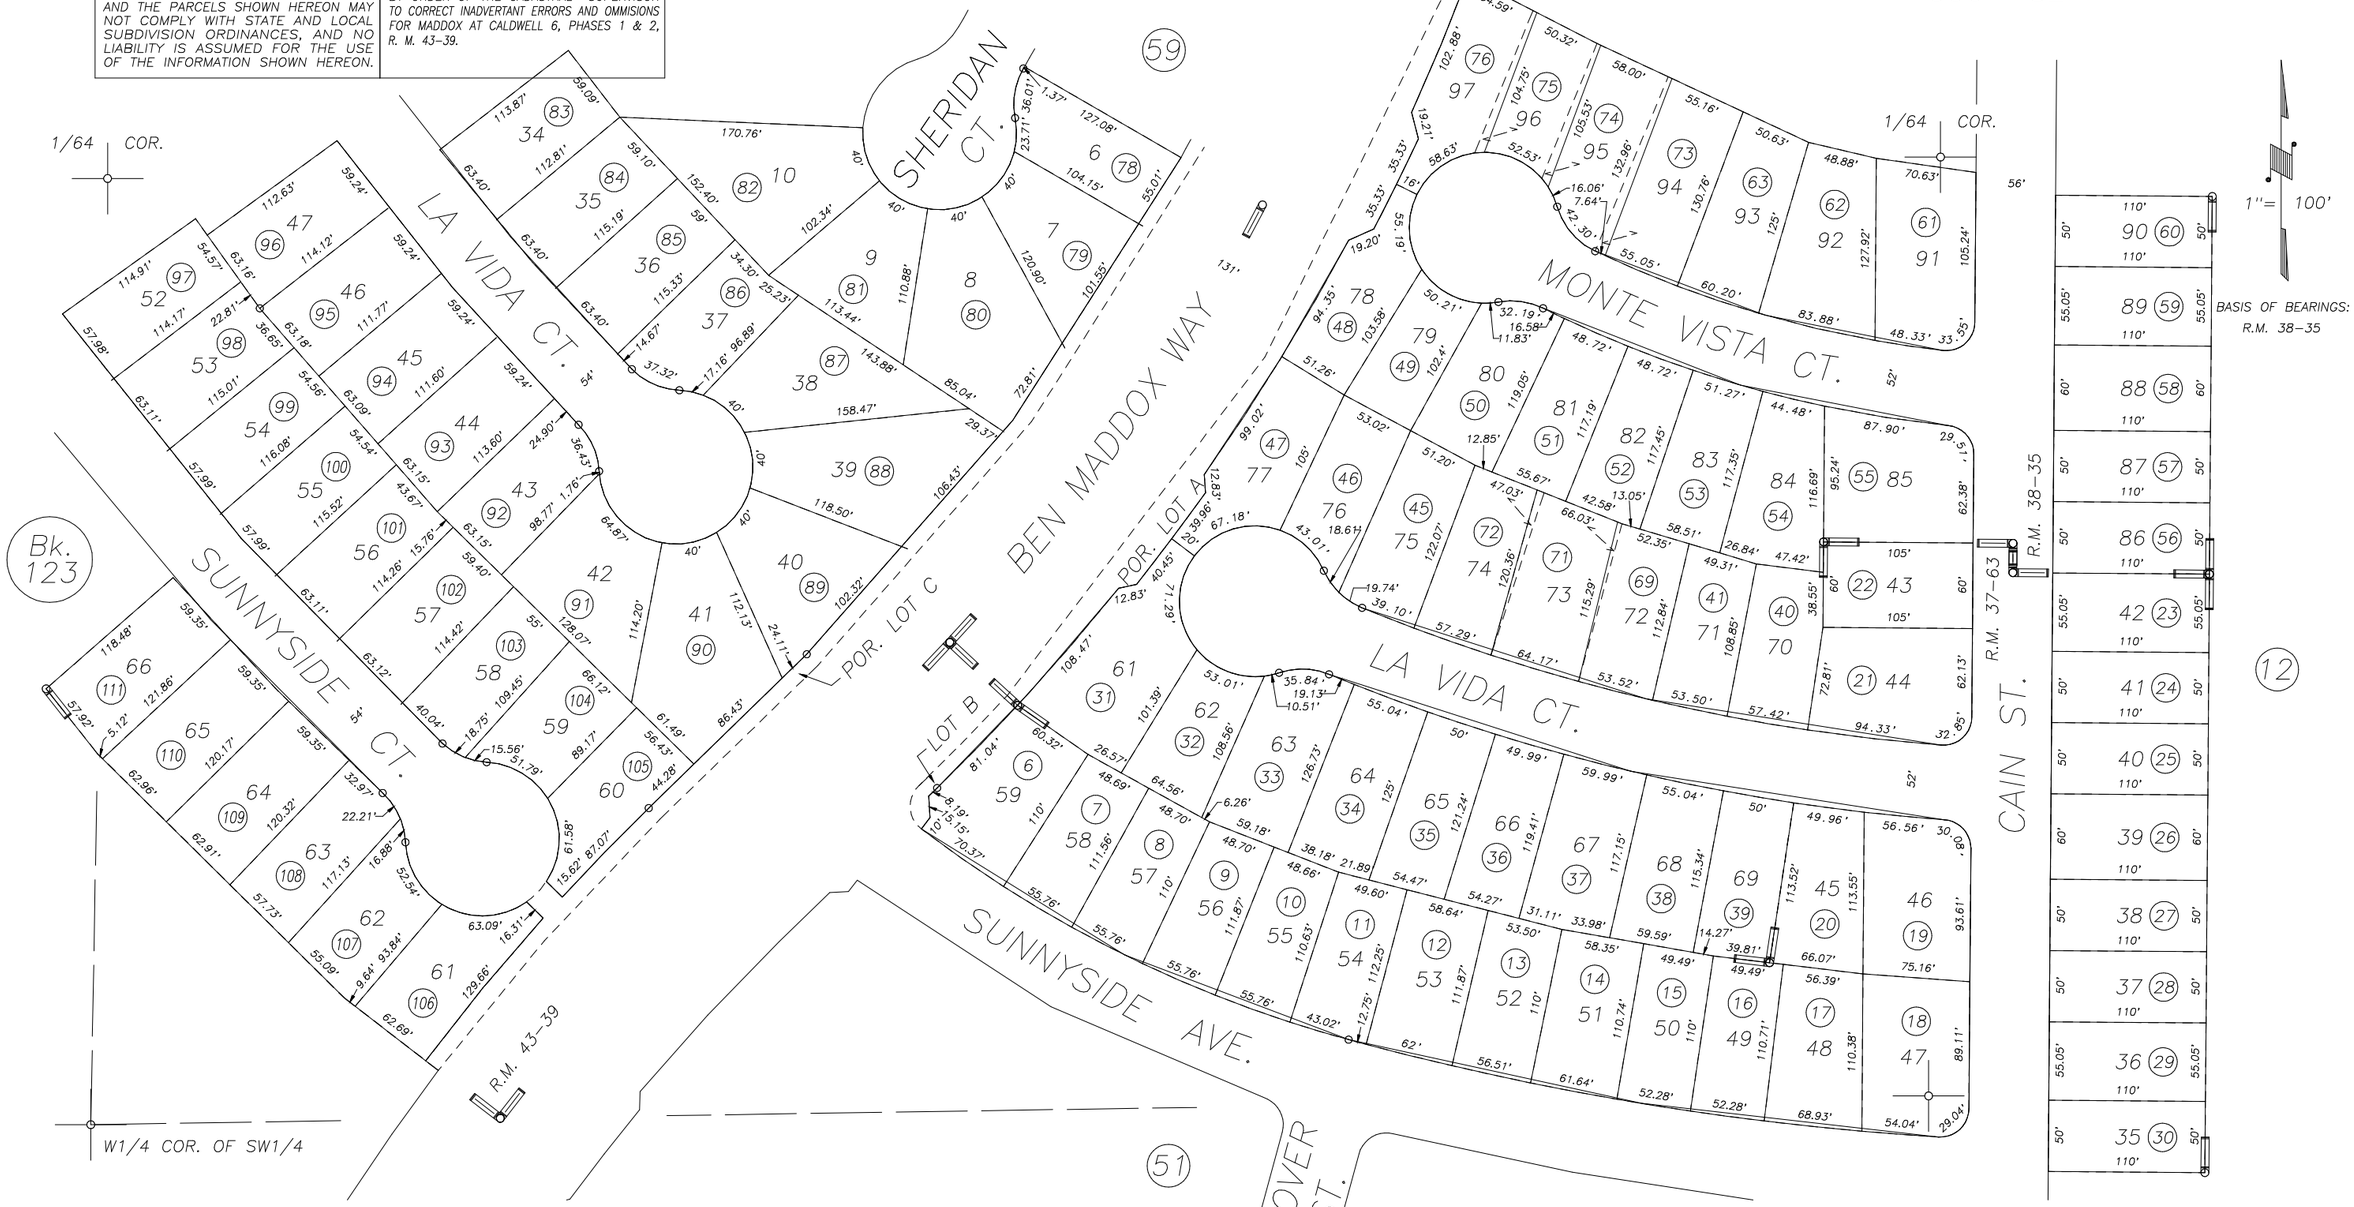

POR. SEQUOIA GLEN SUB. PHASE 2, R.M. 37–63
POR. MADDOX @ CALDWELL, UNIT 3B, R.M. 38–35
POR. MADDOX AT CALDWELL 6, PHASES 1 & 2, R.M. 43–39

CITY OF VISALIA
ASSESSOR'S MAPS BK. 123 , PG. 13
COUNTY OF TULARE, CALIFORNIA, U.S.A.

NOTE: Assessor's Parcel Numbers Shown in Circles (1)
Assessor's Block Numbers Shown in Ellipses (123)

REVISION	DATE	TECH
2014–0009413	03/31/2014	RLW