S1/2 OF SE1/4 OF NW1/4 SEC.12, T.19S., R.24E., M.D.B.&M.

Tax Area Codes 126–76
006–008
006–214

DISCLAIMER

THIS MAP WAS PREPARED FOR LOCAL PROPERTY ASSESSMENT PURPOSES ONLY AND THE PARCELS SHOWN HEREON MAY NOT COMPLY WITH STATE AND LOCAL SUBDIVISION ORDINANCES, AND NO LIABILITY IS ASSUMED FOR THE USE OF THE INFORMATION SHOWN HEREON.

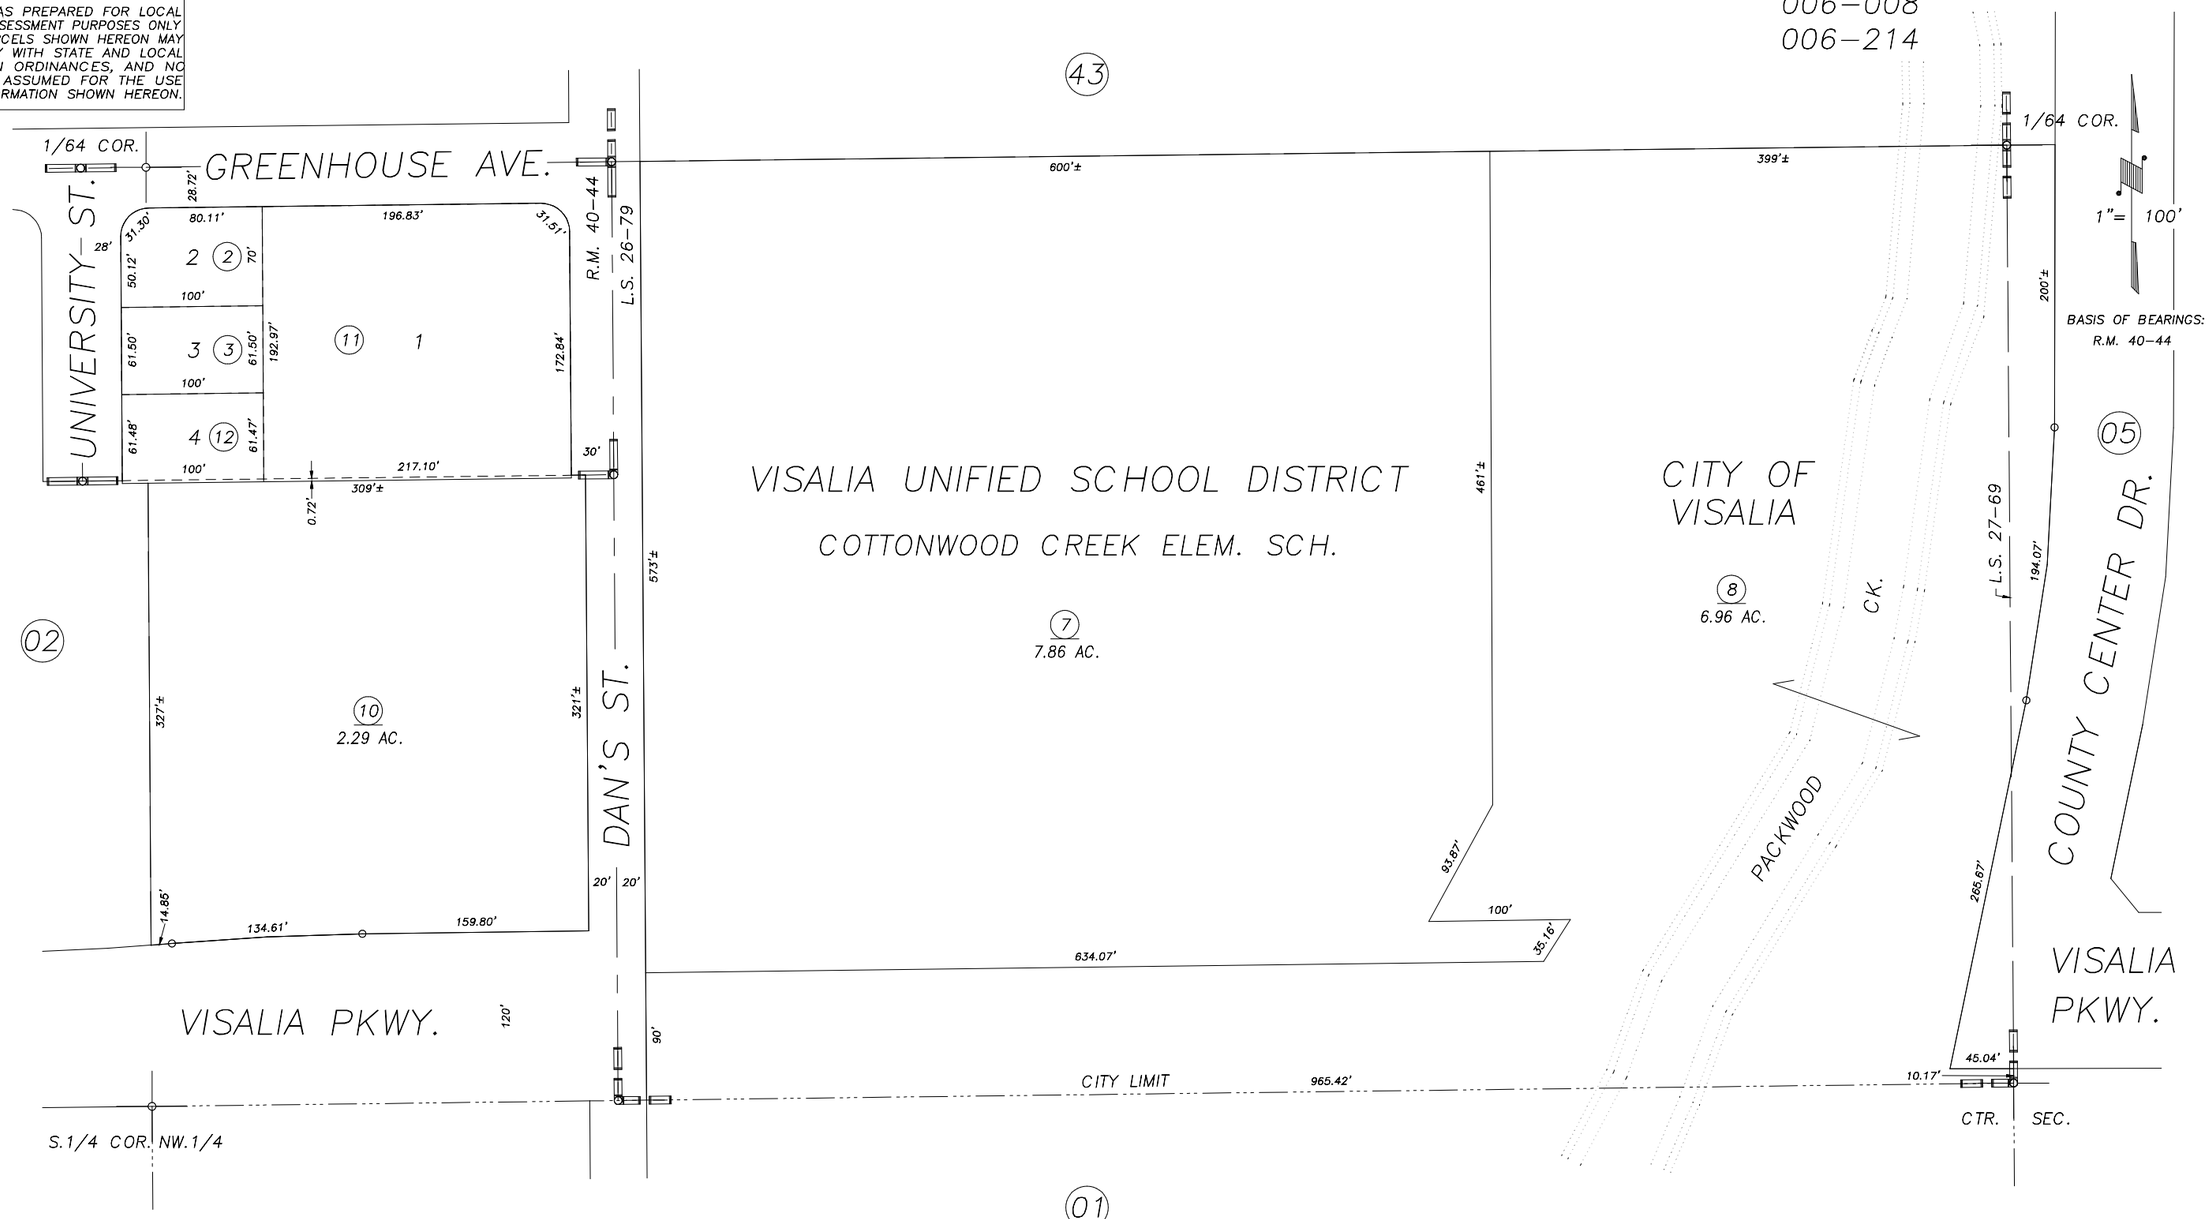

POR. THE LITTLE RANCH, R.M. 40–44
POR. RECORD OF SURVEY, L.S. 26–79
POR. RECORD OF SURVEY, L.S. 27–69

CITY OF VISALIA
ASSESSOR'S MAPS BK.126 , PG.76
COUNTY OF TULARE, CALIFORNIA, U.S.A.

NOTE: Assessor's Parcel Numbers Shown in Circles (1)
Assessor's Block Numbers Shown in Elipses (123)

REVISION	DATE	TECH
2009–0056935	03/02/2010	LLB