N1/2 OF NW1/4 SEC. 8, T.19S., R.25E., M.D.B.&M.

Tax Area Codes 126-87
006-012
006-172
006-207

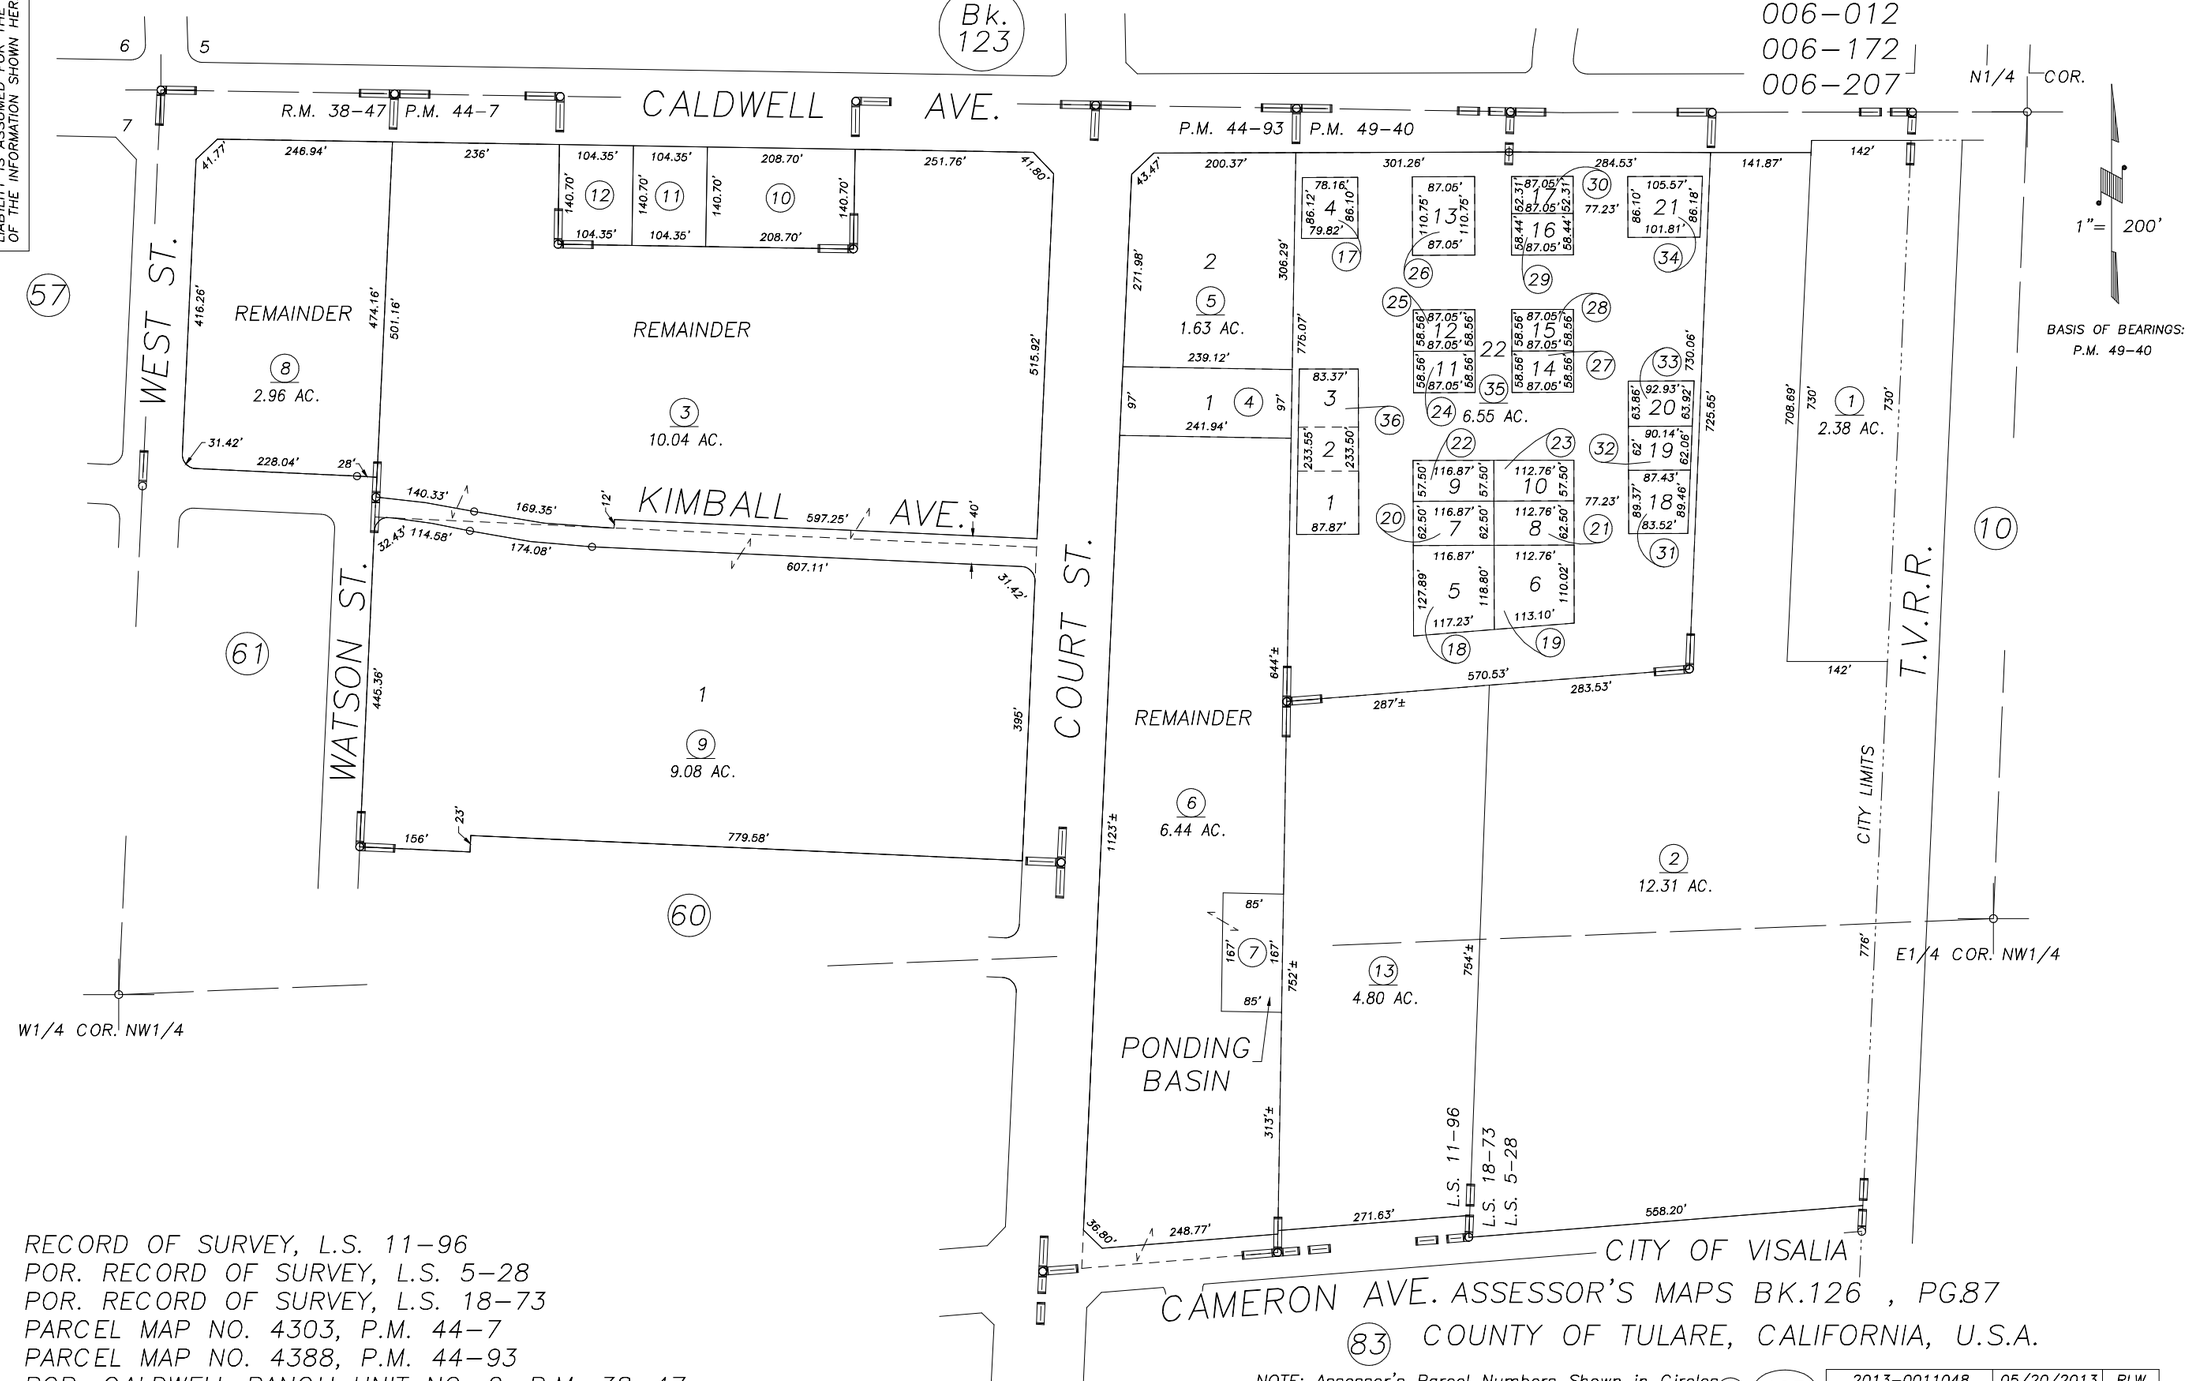

DISCLAIMER

THIS MAP WAS PREPARED FOR LOCAL PROPERTY ASSESSMENT PURPOSES ONLY AND THE PARCELS SHOWN HEREON MAY NOT COMPLY WITH STATE AND LOCAL SUBDIVISION ORDINANCES, AND NO LIABILITY IS ASSUMED FOR THE USE OF THE INFORMATION SHOWN HEREON.

RECORD OF SURVEY, L.S. 11-96
POR. RECORD OF SURVEY, L.S. 5-28
POR. RECORD OF SURVEY, L.S. 18-73
PARCEL MAP NO. 4303, P.M. 44-7
PARCEL MAP NO. 4388, P.M. 44-93
POR. CALDWELL RANCH UNIT NO. 2, R.M. 38-47
PARCEL MAP NO. 4835, P.M. 49-40

ASSESSOR'S MAPS BK.126 , PG.87
COUNTY OF TULARE, CALIFORNIA, U.S.A.

NOTE: Assessor's Parcel Numbers Shown in Circles (1)
Assessor's Block Numbers Shown in Elipses (123)

REVISION	DATE	TECH
2013-0011048	05/20/2013	RLW