N1/2 SEC.3, T.19S., R.25E., M.D.B.&M.

Tax Area Codes 127–03

006–135 006–136
006–159 153–105
153–110

DISCLAIMER

THIS MAP WAS PREPARED FOR LOCAL PROPERTY ASSESSMENT PURPOSES ONLY AND THE PARCELS SHOWN HEREON MAY NOT COMPLY WITH STATE AND LOCAL SUBDIVISION ORDINANCES, AND NO LIABILITY IS ASSUMED FOR THE USE OF THE INFORMATION SHOWN HEREON.

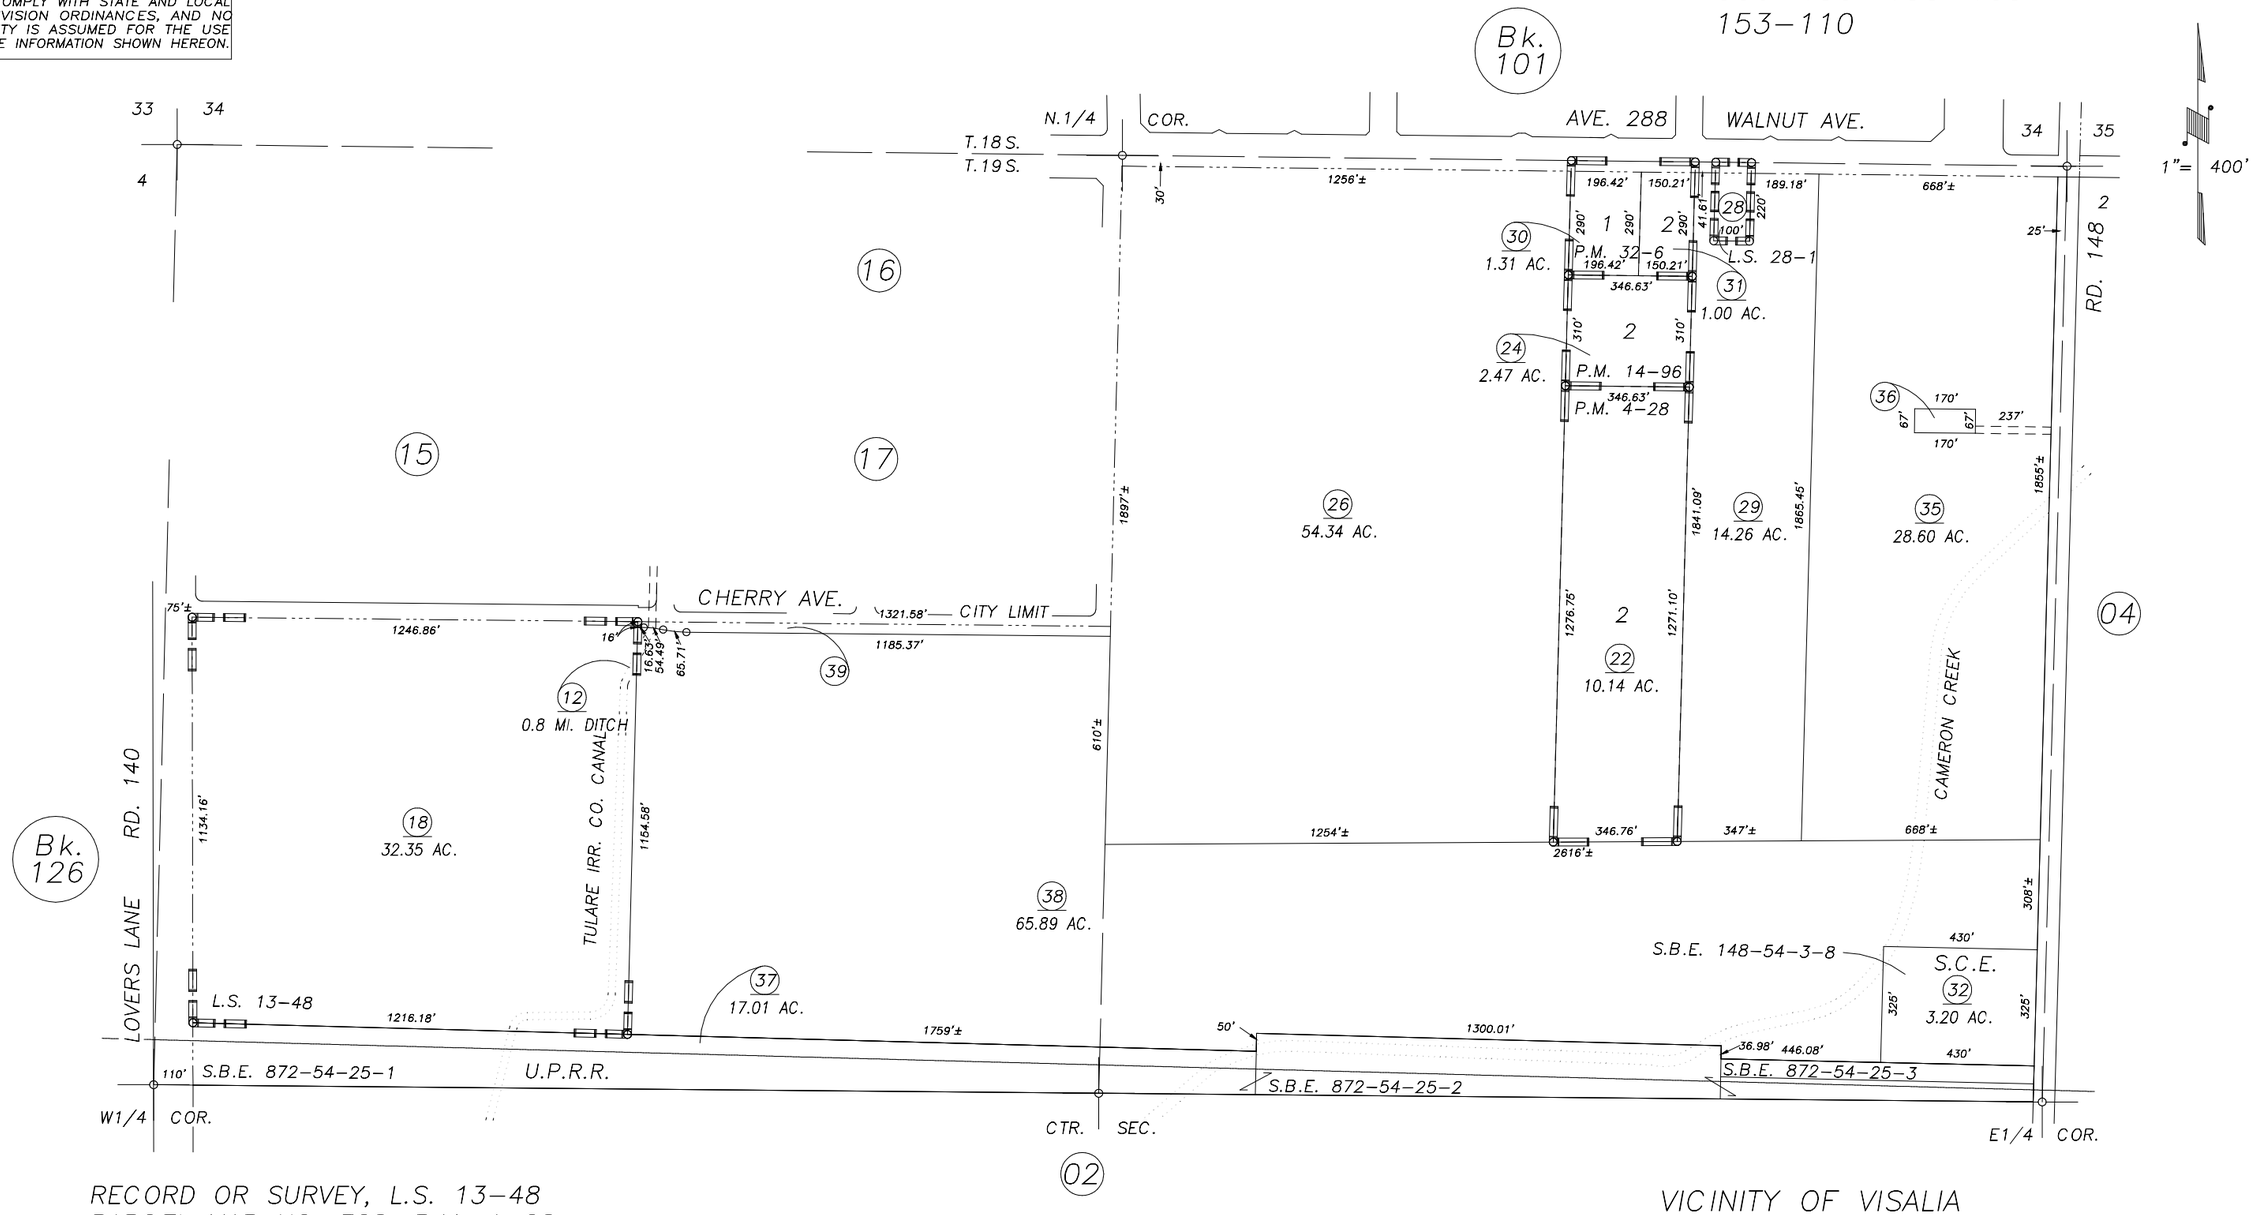

RECORD OR SURVEY, L.S. 13–48
PARCEL MAP NO. 328, P.M. 4–28
PARCEL MAP NO. 1395, P.M. 14–96
PARCEL MAP NO.3105, P.M. 32–6
RECORD OF SURVEY, L.S. 28–1

VICINITY OF VISALIA
ASSESSOR'S MAPS BK.127 , PG.03
COUNTY OF TULARE, CALIFORNIA, U.S.A.

NOTE: Assessor's Parcel Numbers Shown in Circles (1)
Assessor's Block Numbers Shown in Elipses (123)

REVISION	DATE	TECH
2006–0131771	04/02/2007	JRS