N1/2 SEC.3, T.19S., R.25E., M.D.B.&M.

Tax Area Codes

006–135 006–136
006–159 153–105
153–110 006–205

127–03

DISCLAIMER

THIS MAP WAS PREPARED FOR LOCAL PROPERTY ASSESSMENT PURPOSES ONLY AND THE PARCELS SHOWN HEREON MAY NOT COMPLY WITH STATE AND LOCAL SUBDIVISION ORDINANCES, AND NO LIABILITY IS ASSUMED FOR THE USE OF THE INFORMATION SHOWN HEREON.

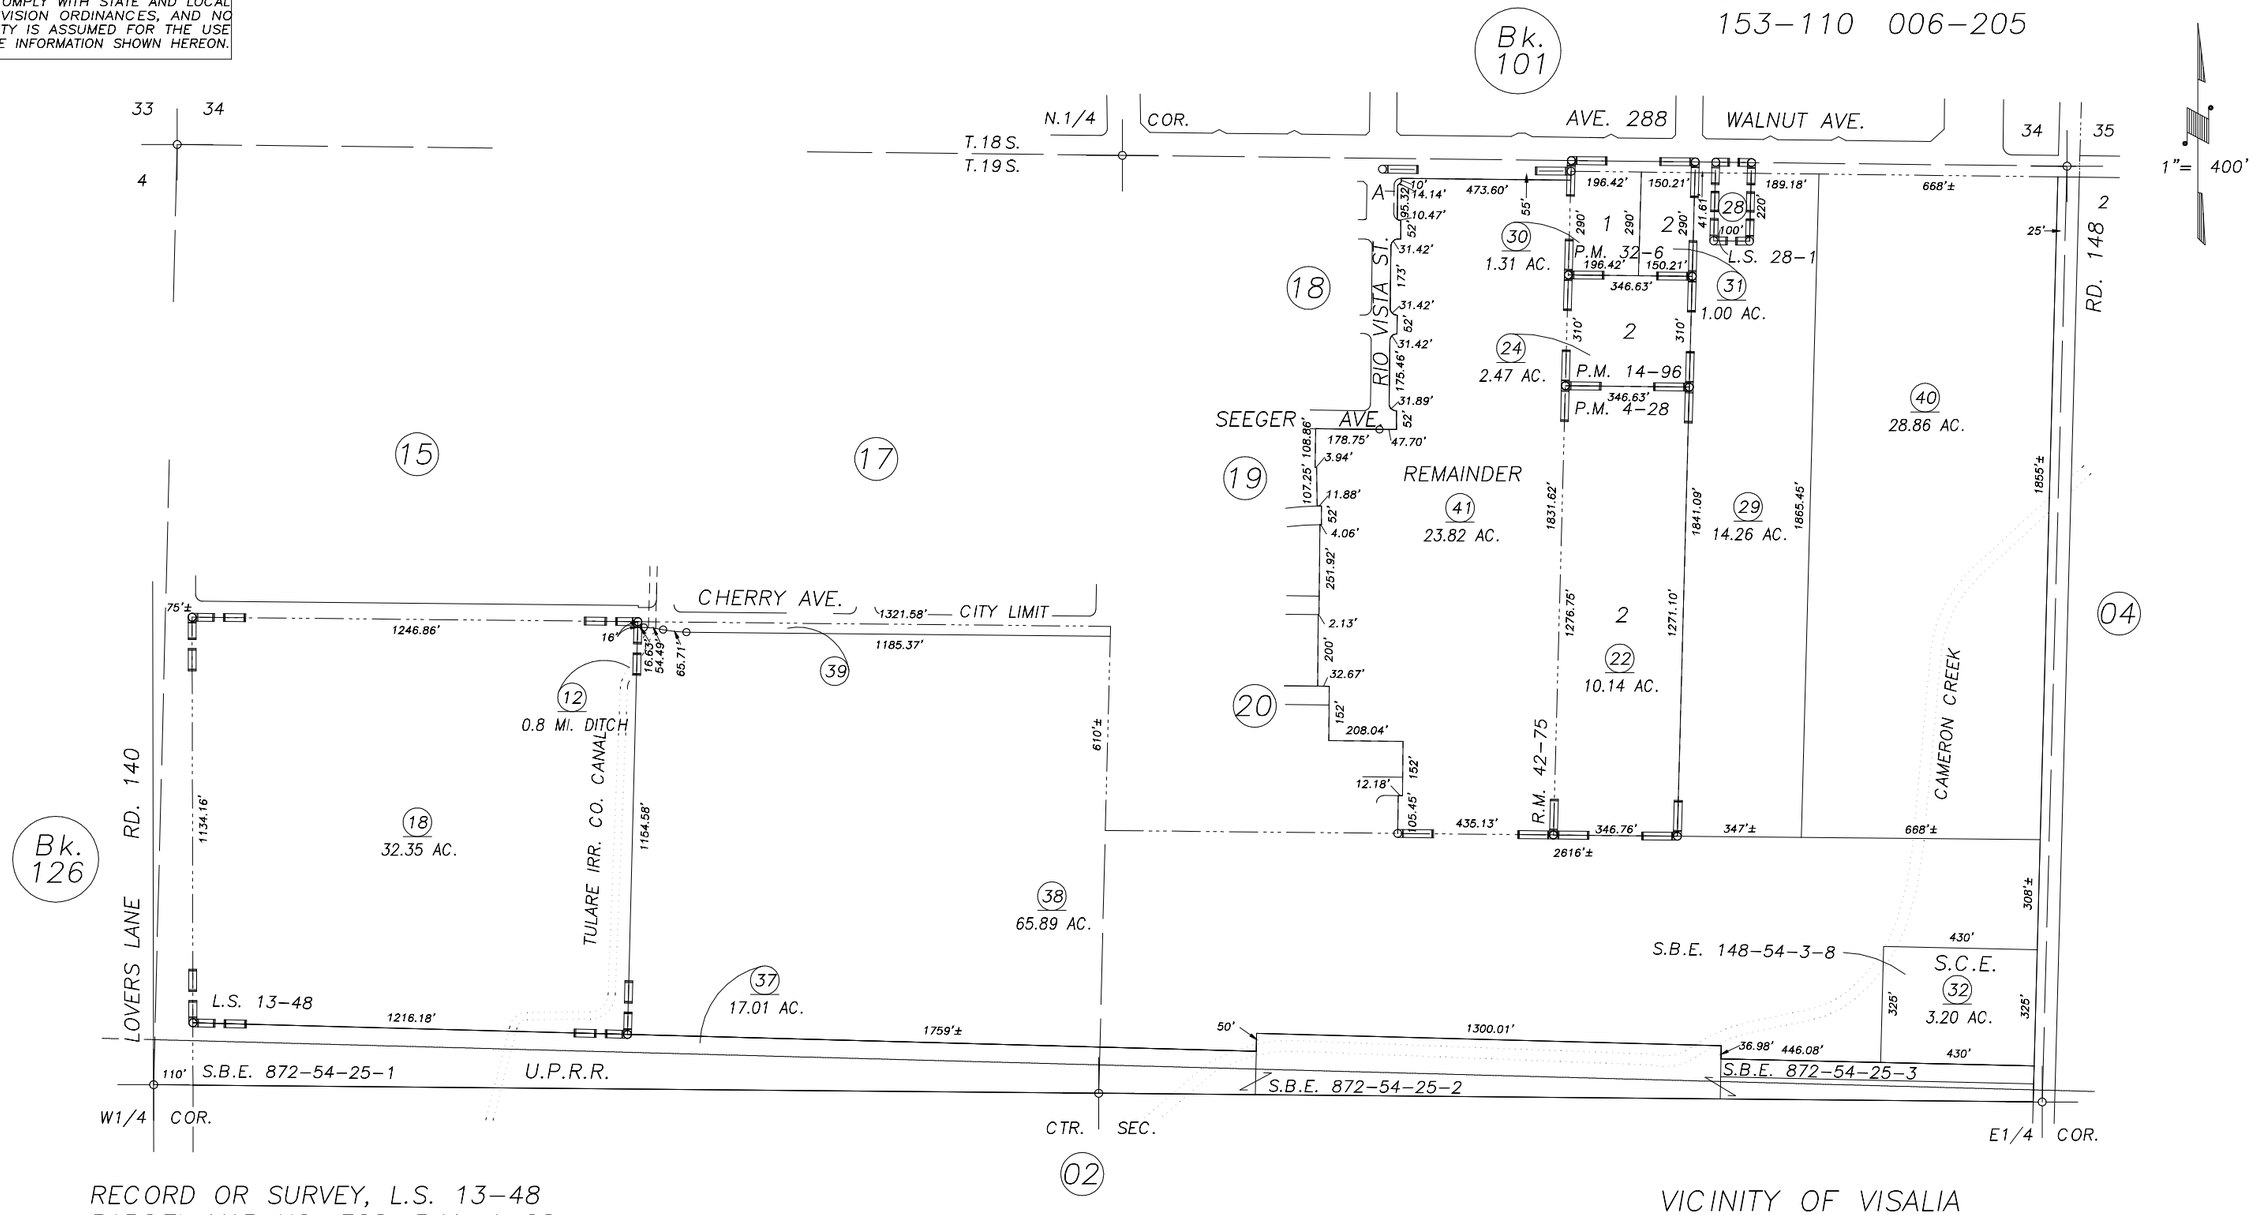

RECORD OR SURVEY, L.S. 13–48
PARCEL MAP NO. 328, P.M. 4–28
PARCEL MAP NO. 1395, P.M. 14–96
PARCEL MAP NO.3105, P.M. 32–6
RECORD OF SURVEY, L.S. 28–1
POR. WOODSIDE SOUSA PROPERTY UNIT NO. 1, R.M. 42–75

VICINITY OF VISALIA
ASSESSOR'S MAPS BK.127 , PG.03
COUNTY OF TULARE, CALIFORNIA, U.S.A.

NOTE: Assessor's Parcel Numbers Shown in Circles (1)
Assessor's Block Numbers Shown in Elipses (123)

2007–0074233	5/11/2009	JLC
REVISION	DATE	TECH