N 1/2 SEC. 2, T.19S., R.25E., M.D.B. & M.

TAX CODE AREA 127-04

153-105

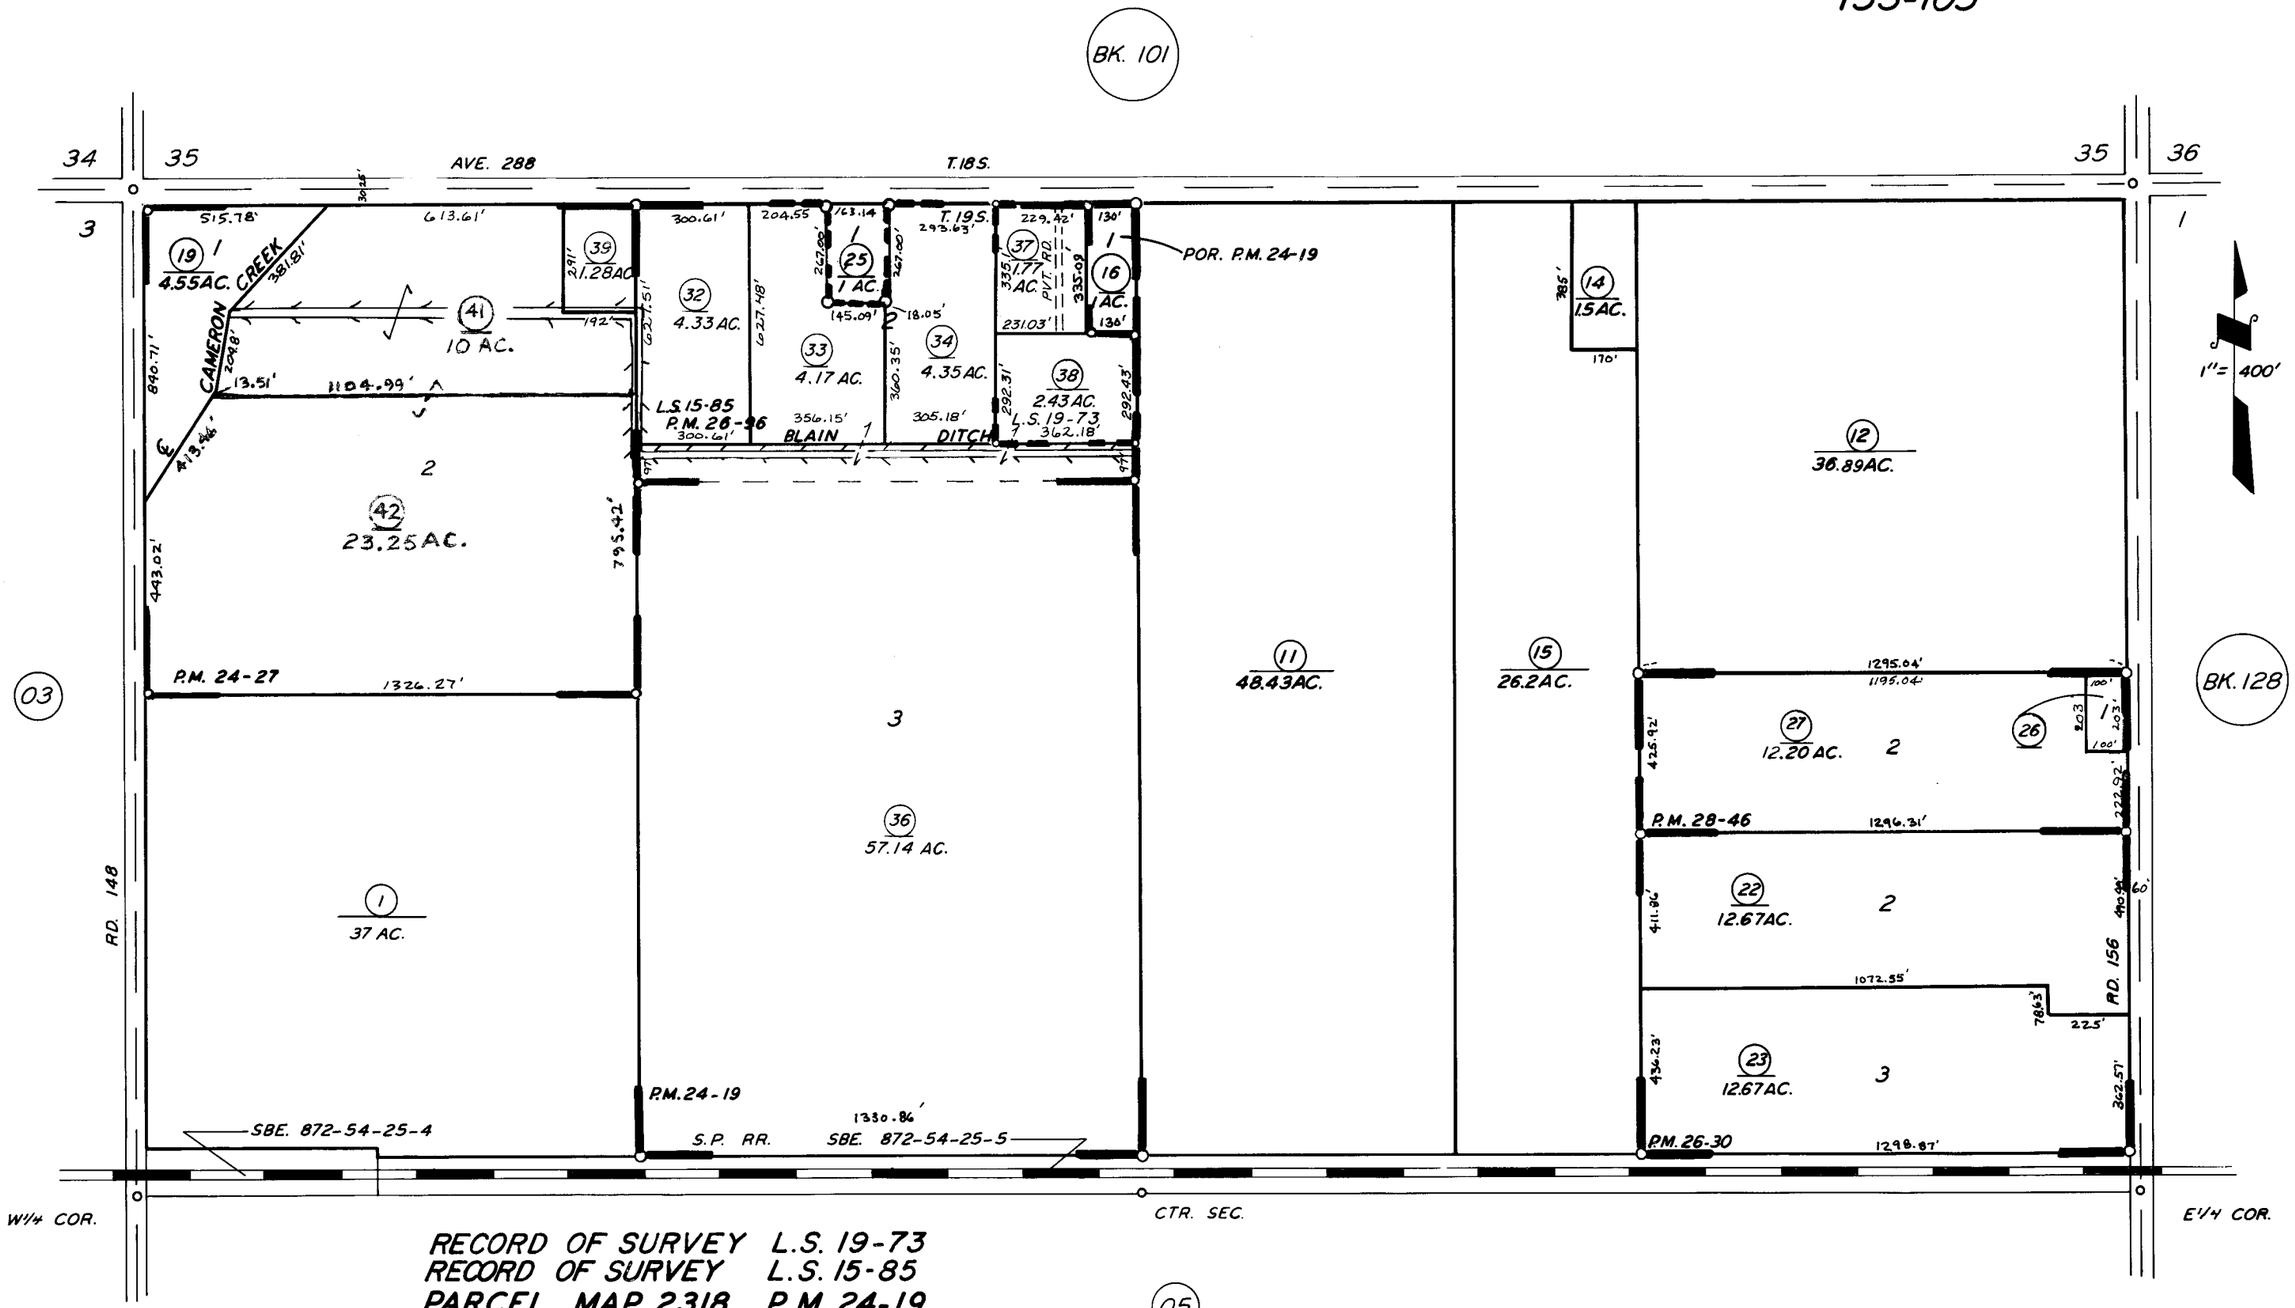

RECORD OF SURVEY L.S. 19-73
RECORD OF SURVEY L.S. 15-85
PARCEL MAP 2318 P.M. 24-19
PARCEL MAP 2326 P.M. 24-27
PARCEL MAP 2529 P.M. 26-30
PARCEL MAP 2595 P.M. 26-96
PARCEL MAP 2745 P.M. 28-46

ASSESSOR'S MAPS BK. 127, PG. 04

COUNTY OF TULARE, CALIF.

NOTE — ASSESSOR'S BLOCK NUMBERS SHOWN IN ELLIPSES
ASSESSOR'S PARCEL NUMBERS SHOWN IN CIRCLES