N1/2 SEC. 14, T.19S., R.25E., M.D.B. &M.

Tax Area Codes 127–09
153–105
121–001

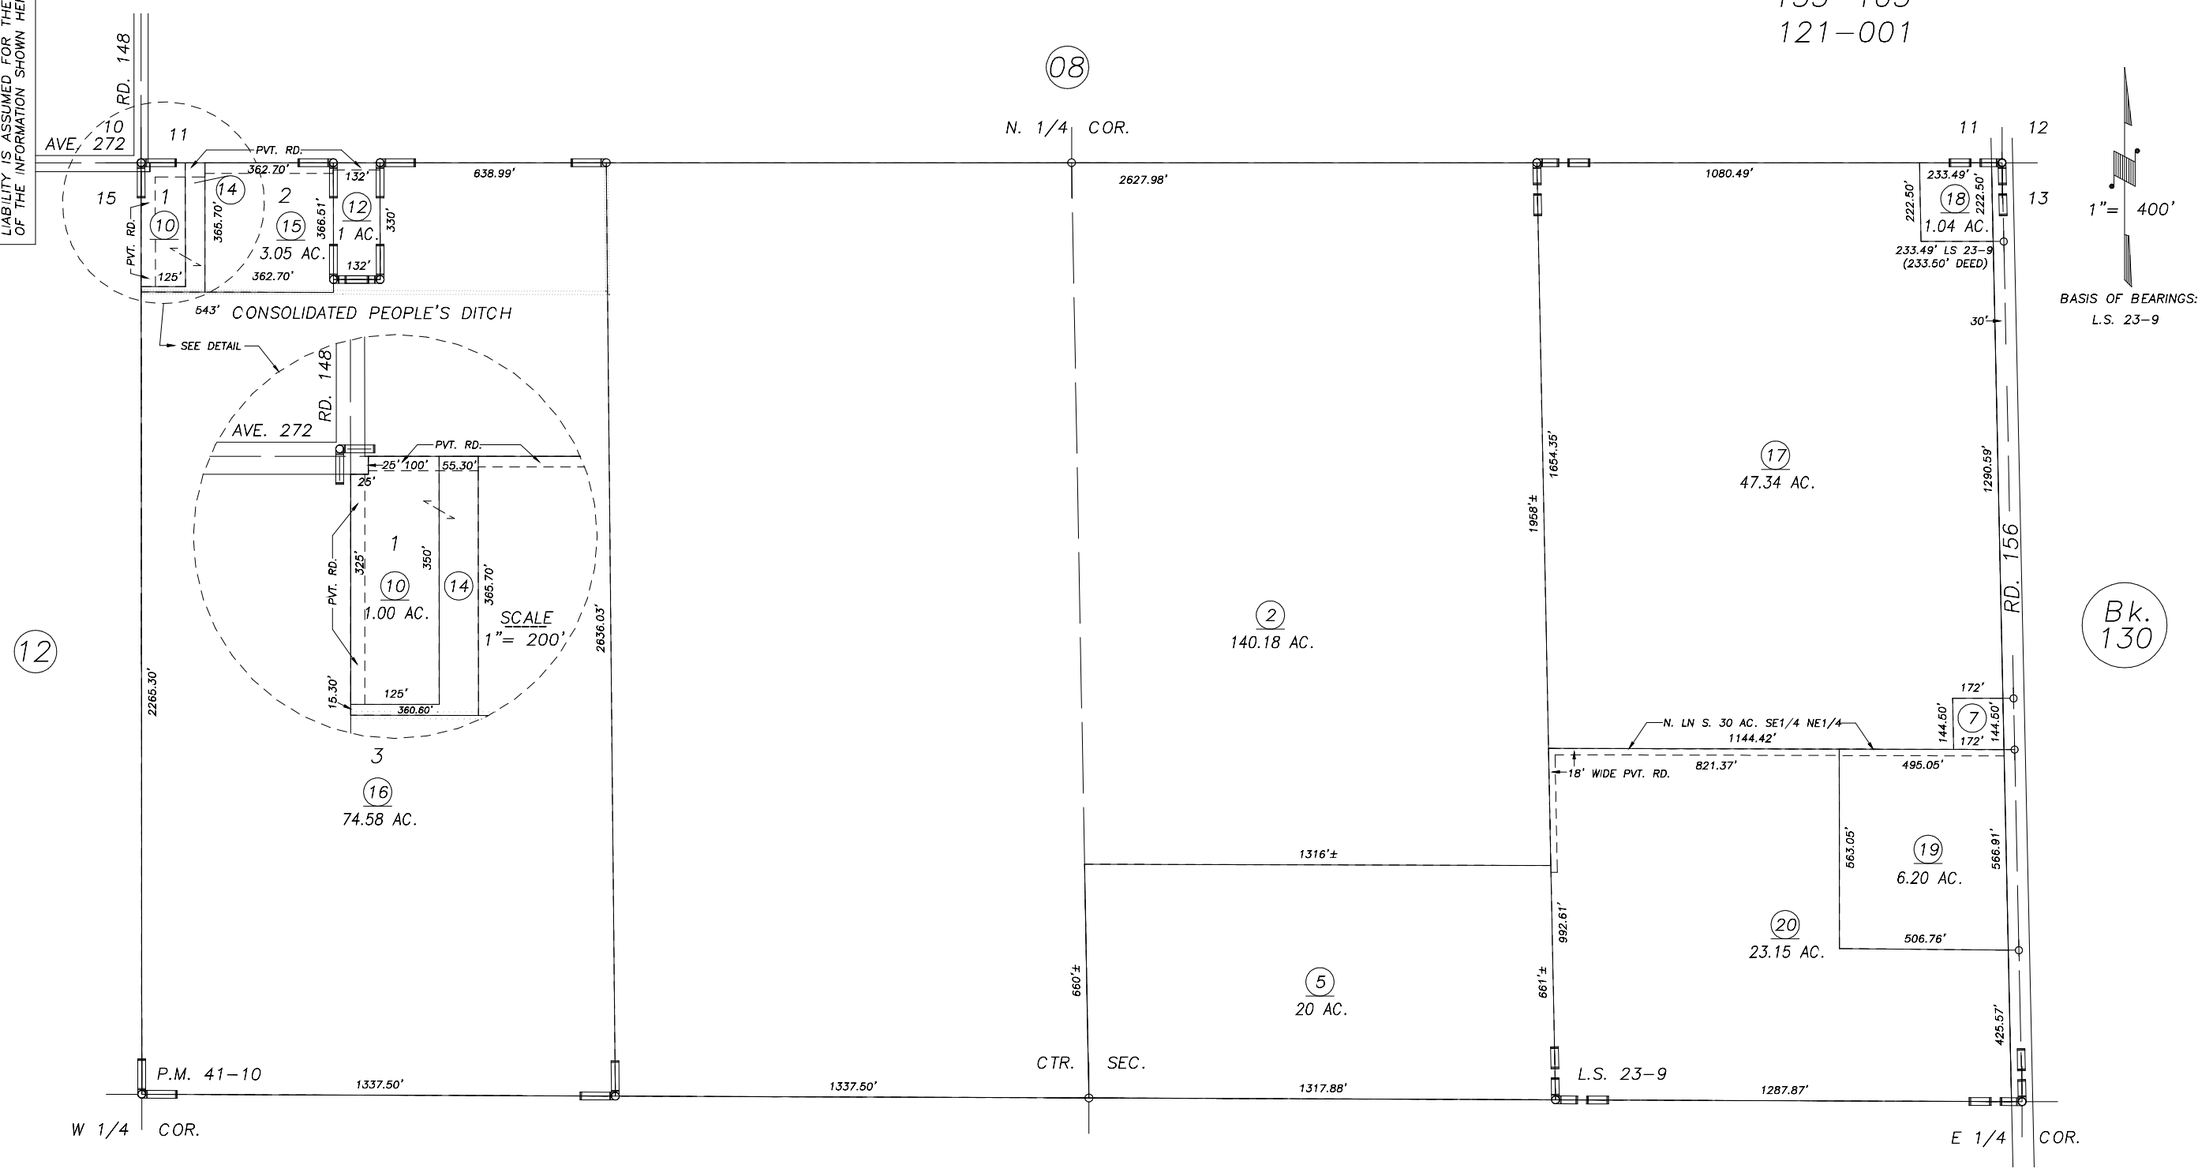

DISCLAIMER

THIS MAP WAS PREPARED FOR LOCAL PROPERTY ASSESSMENT PURPOSES ONLY AND THE PARCELS SHOWN HEREON MAY NOT COMPLY WITH STATE AND LOCAL SUBDIVISION ORDINANCES, AND NO LIABILITY IS ASSUMED FOR THE USE OF THE INFORMATION SHOWN HEREON.

PARCEL MAP NO. 4006, P.M. 41–10
RECORD OF SURVEY, L.S. 23–9

VICINITY OF FARMERSVILLE
ASSESSOR'S MAPS BK.127 , PG.09
COUNTY OF TULARE, CALIFORNIA, U.S.A.

NOTE: Assessor's Parcel Numbers Shown in Circles (1)
Assessor's Block Numbers Shown in Elipses (123)

REVISION	DATE	TECH
2002–0101292	05/11/2005	JRS