DISCLAIMER

THIS MAP WAS PREPARED FOR LOCAL PROPERTY ASSESSMENT PURPOSES ONLY AND THE PARCELS SHOWN HEREON MAY NOT COMPLY WITH STATE AND LOCAL SUBDIVISION ORDINANCES, AND NO LIABILITY IS ASSUMED FOR THE USE OF THE INFORMATION SHOWN HEREON.

POR. S 1/2 SECTION 36, T.18S., R.25E., M.D.B. & M.

Tax Area Code 128–02

8–006
8–015
153–027

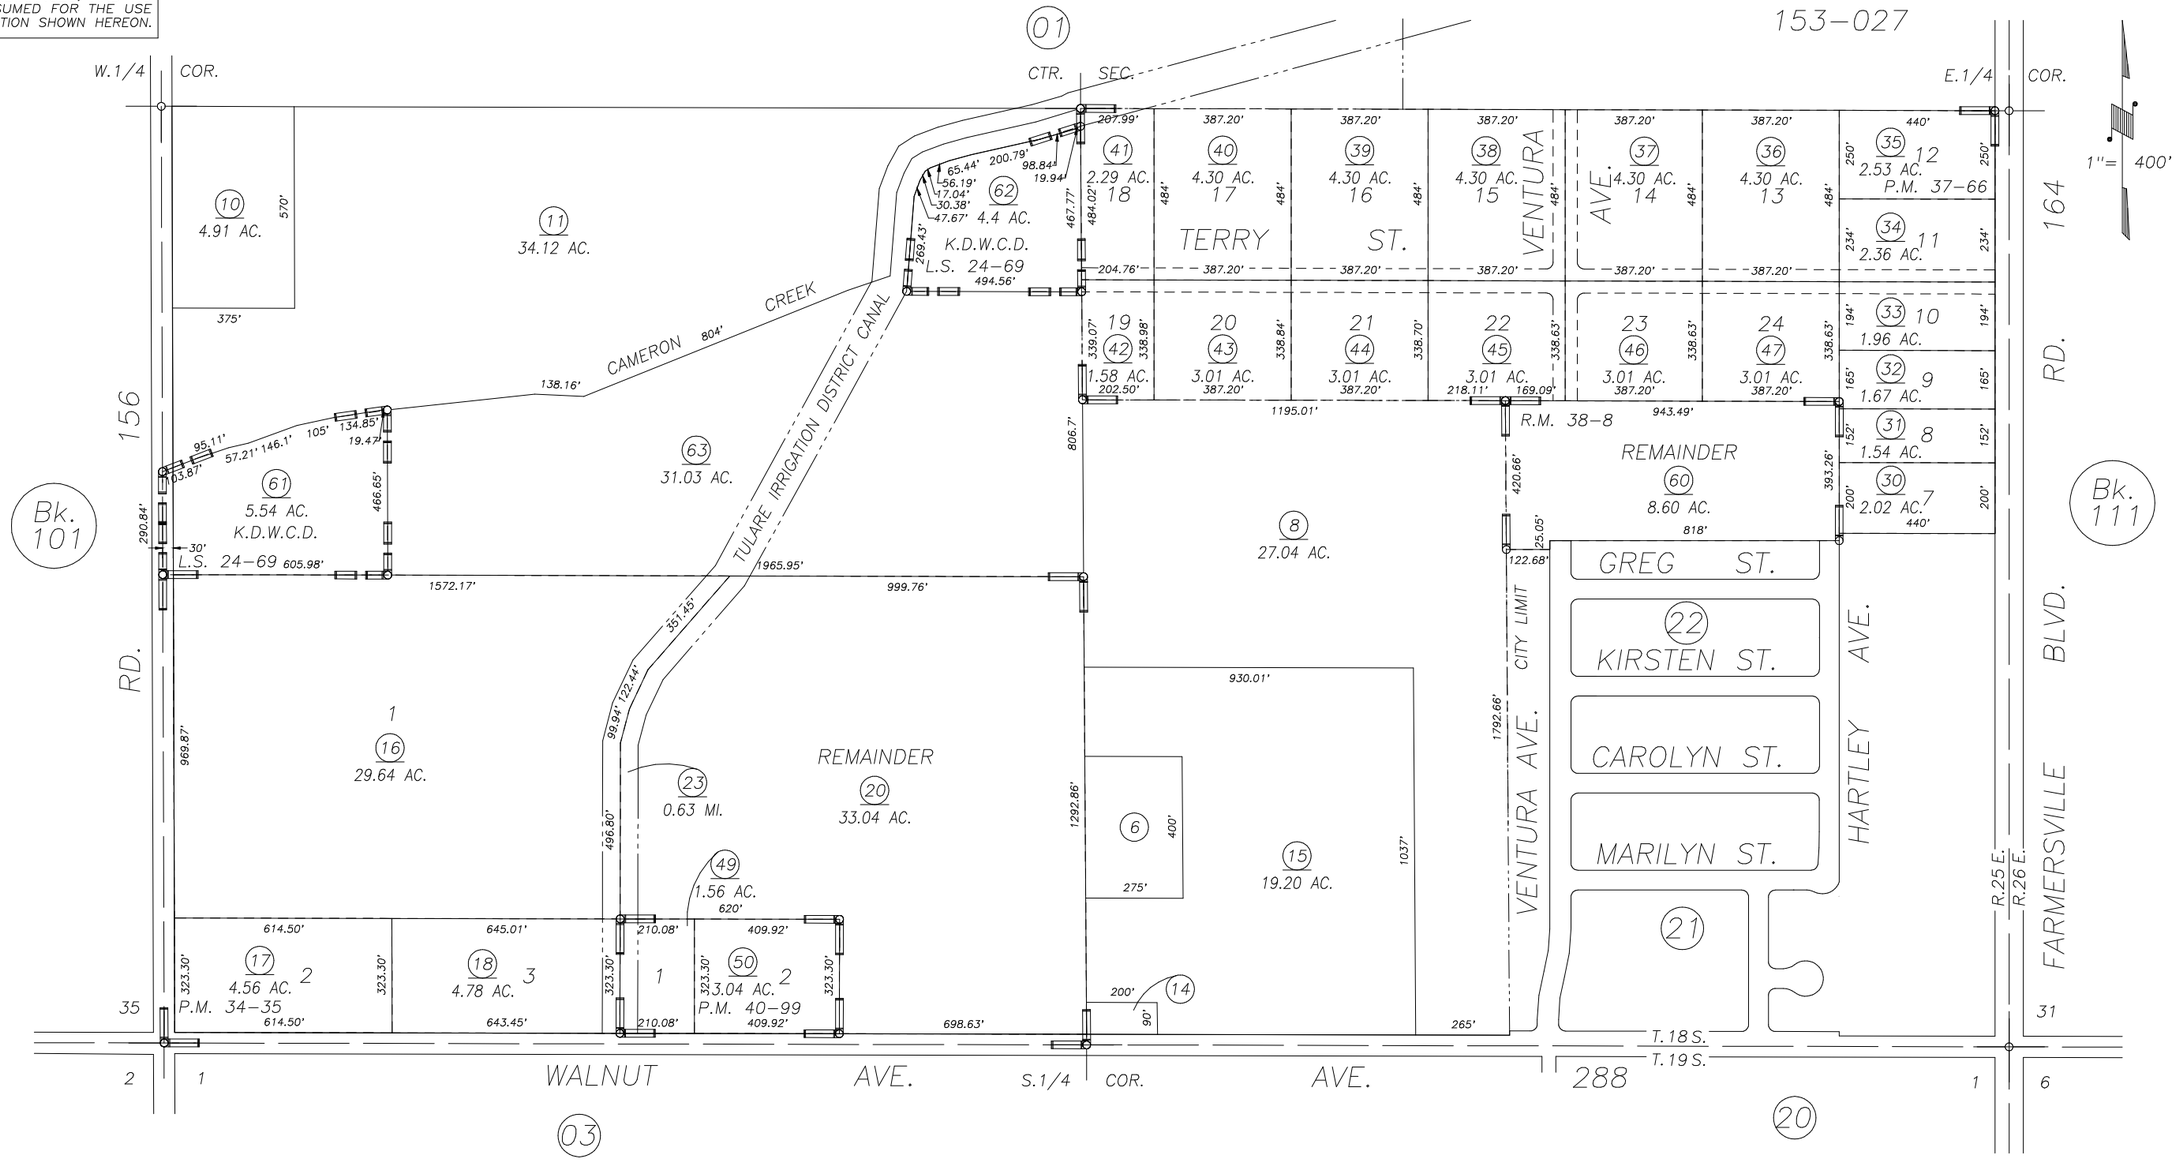

L.S. 24–69	1/24/00	KPT
REVISION	DATE	BY

PARCEL MAP 3333, P.M. 34–35
PARCEL MAP 3663, P.M. 37–66
PARCEL MAP 3995, P.M. 40–99
POR. SIERRA WOODS UNIT 4, R.M. 38–8
RECORD OF SURVEY, L.S. 24–69

NOTE: Assessor's Block Numbers Shown in Ellipses
Assessor's Parcel Numbers Shown in Circles

CITY OF FARMERSVILLE
ASSESSOR'S MAPS BK. 128, PG. 02.
COUNTY OF TULARE, CALIF.

00/01