N1/2 SEC.1, T.19S., R.25E., M.D.B.&M.

Tax Area Codes 128-03

008-003 008-004
008-016 008-018
087-002 153-105

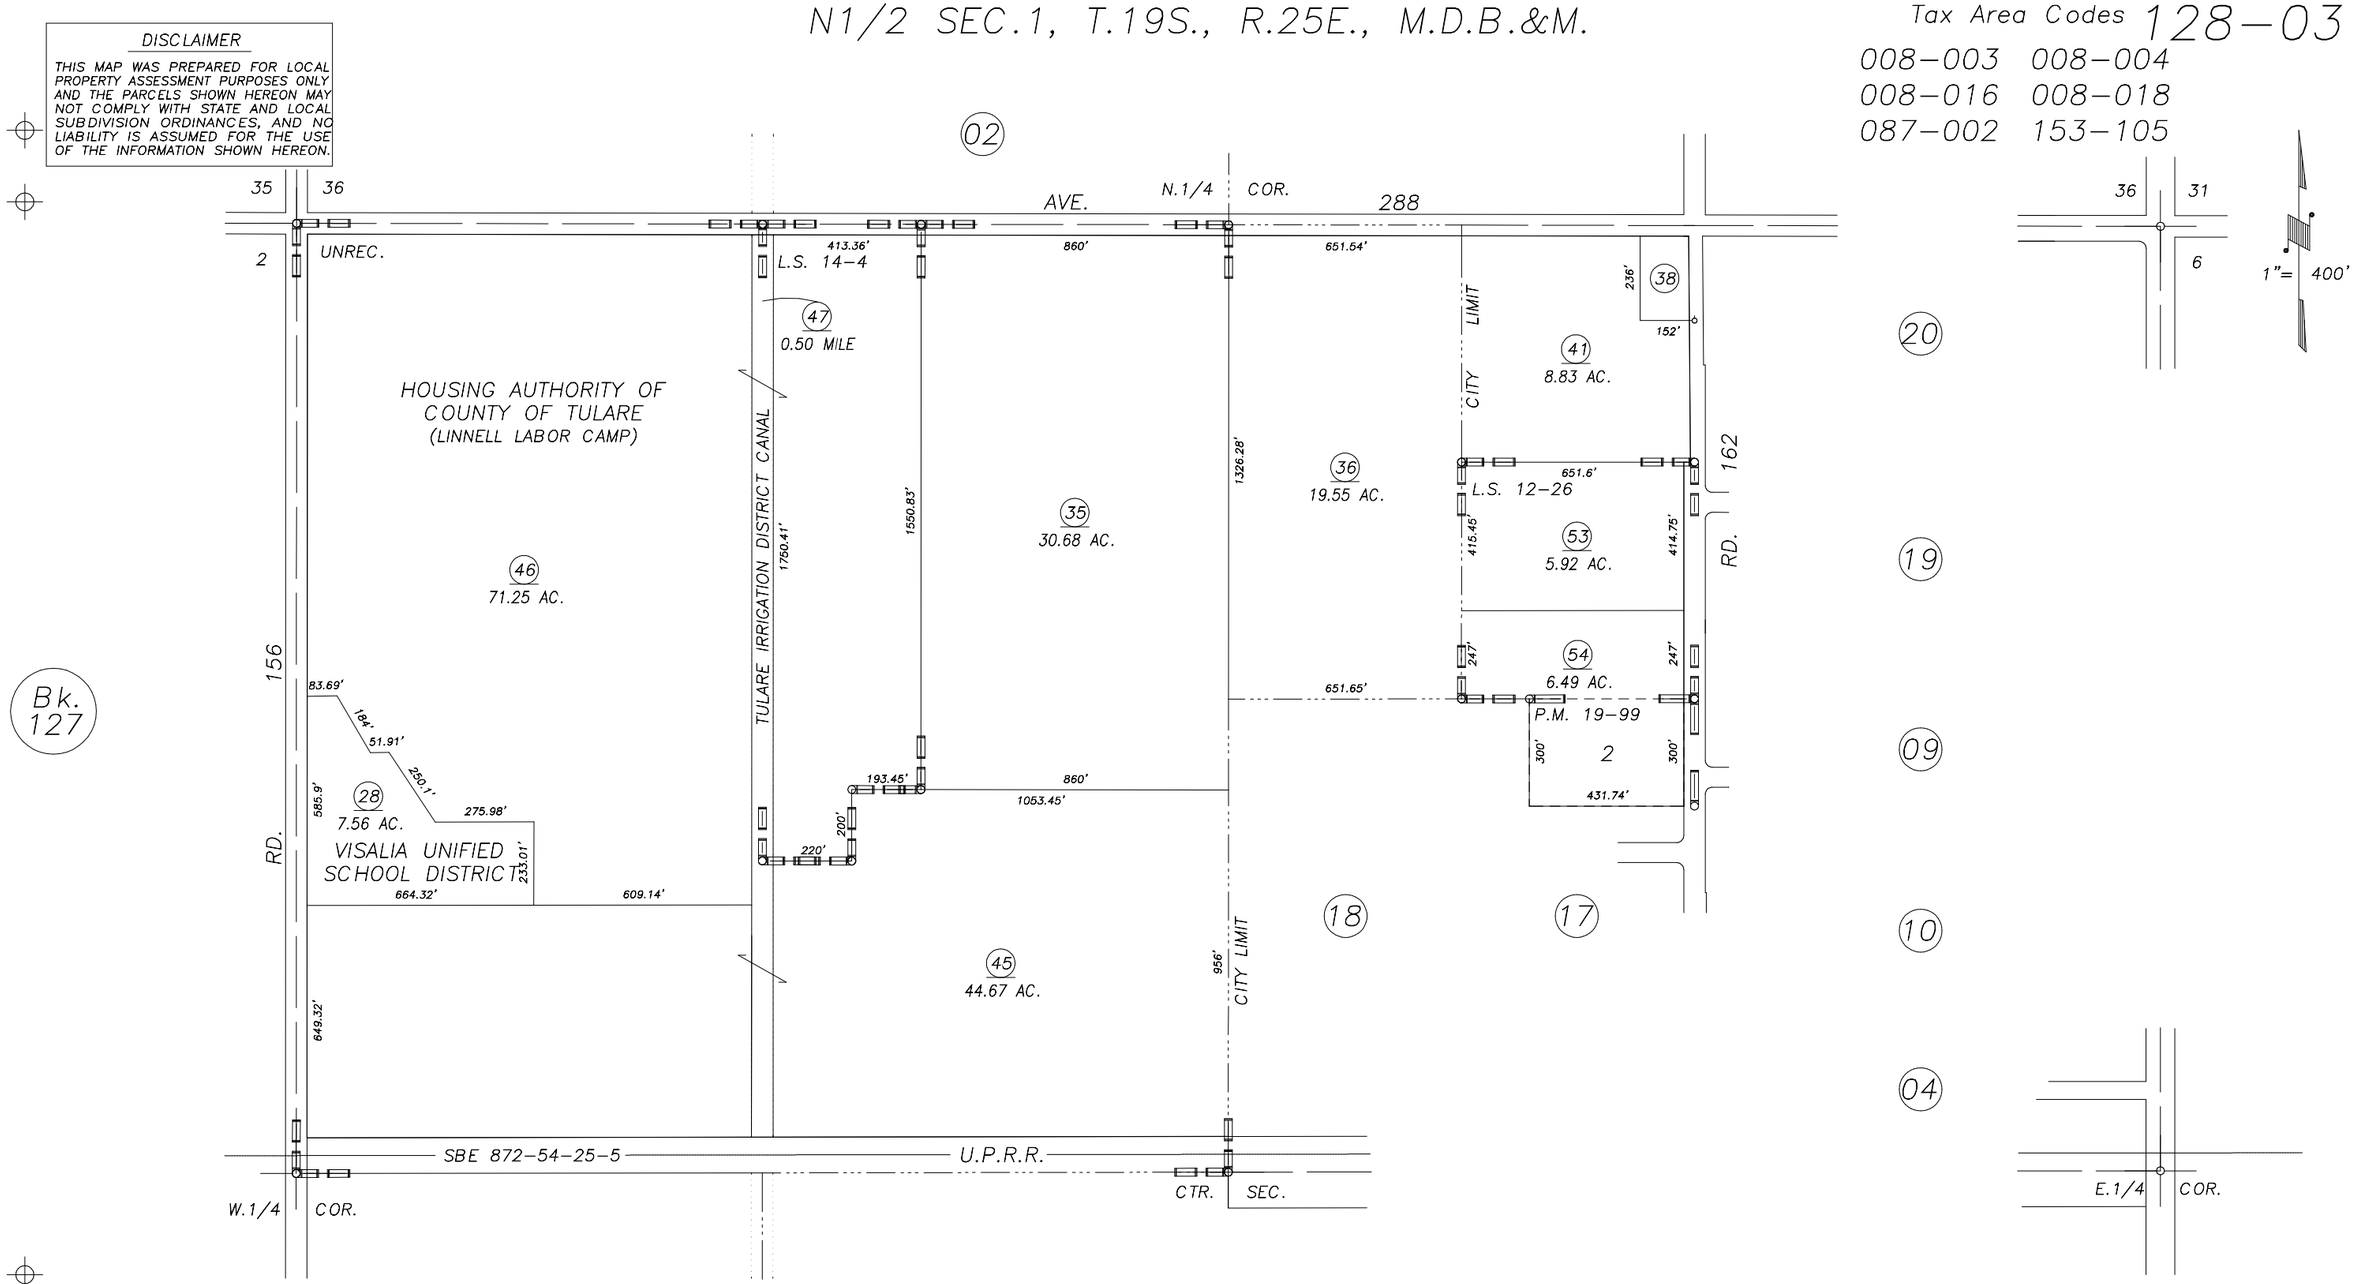

U.S.A. SURVEY, UNREC.
RECORD OF SURVEY, L.S. 12-26
RECORD OF SURVEY, L.S. 14-4
PARCEL MAP NO. 1898, P.M. 19-99

VICINITY OF FARMERSVILLE
ASSESSOR'S MAPS BK.128 , PG.03
COUNTY OF TULARE, CALIFORNIA, U.S.A.

NOTE: Assessor's Parcel Numbers Shown in Circles (1)
Assessor's Block Numbers Shown in Elipses (123)

T.R.A.C. CHANGE	07/18/2006	PHN
REVISION	DATE	TECH