DISCLAIMER

THIS MAP WAS PREPARED FOR LOCAL PROPERTY ASSESSMENT PURPOSES ONLY AND THE PARCELS SHOWN HEREON MAY NOT COMPLY WITH STATE AND LOCAL SUBDIVISION ORDINANCES, AND NO LIABILITY IS ASSUMED FOR THE USE OF THE INFORMATION SHOWN HEREON.

POR. N1/2 OF NE1/4 OF NE1/4 SEC.1, T.19S., R.25E., M.D.B.&M.

Tax Area Code 128–20
008–005
008–014

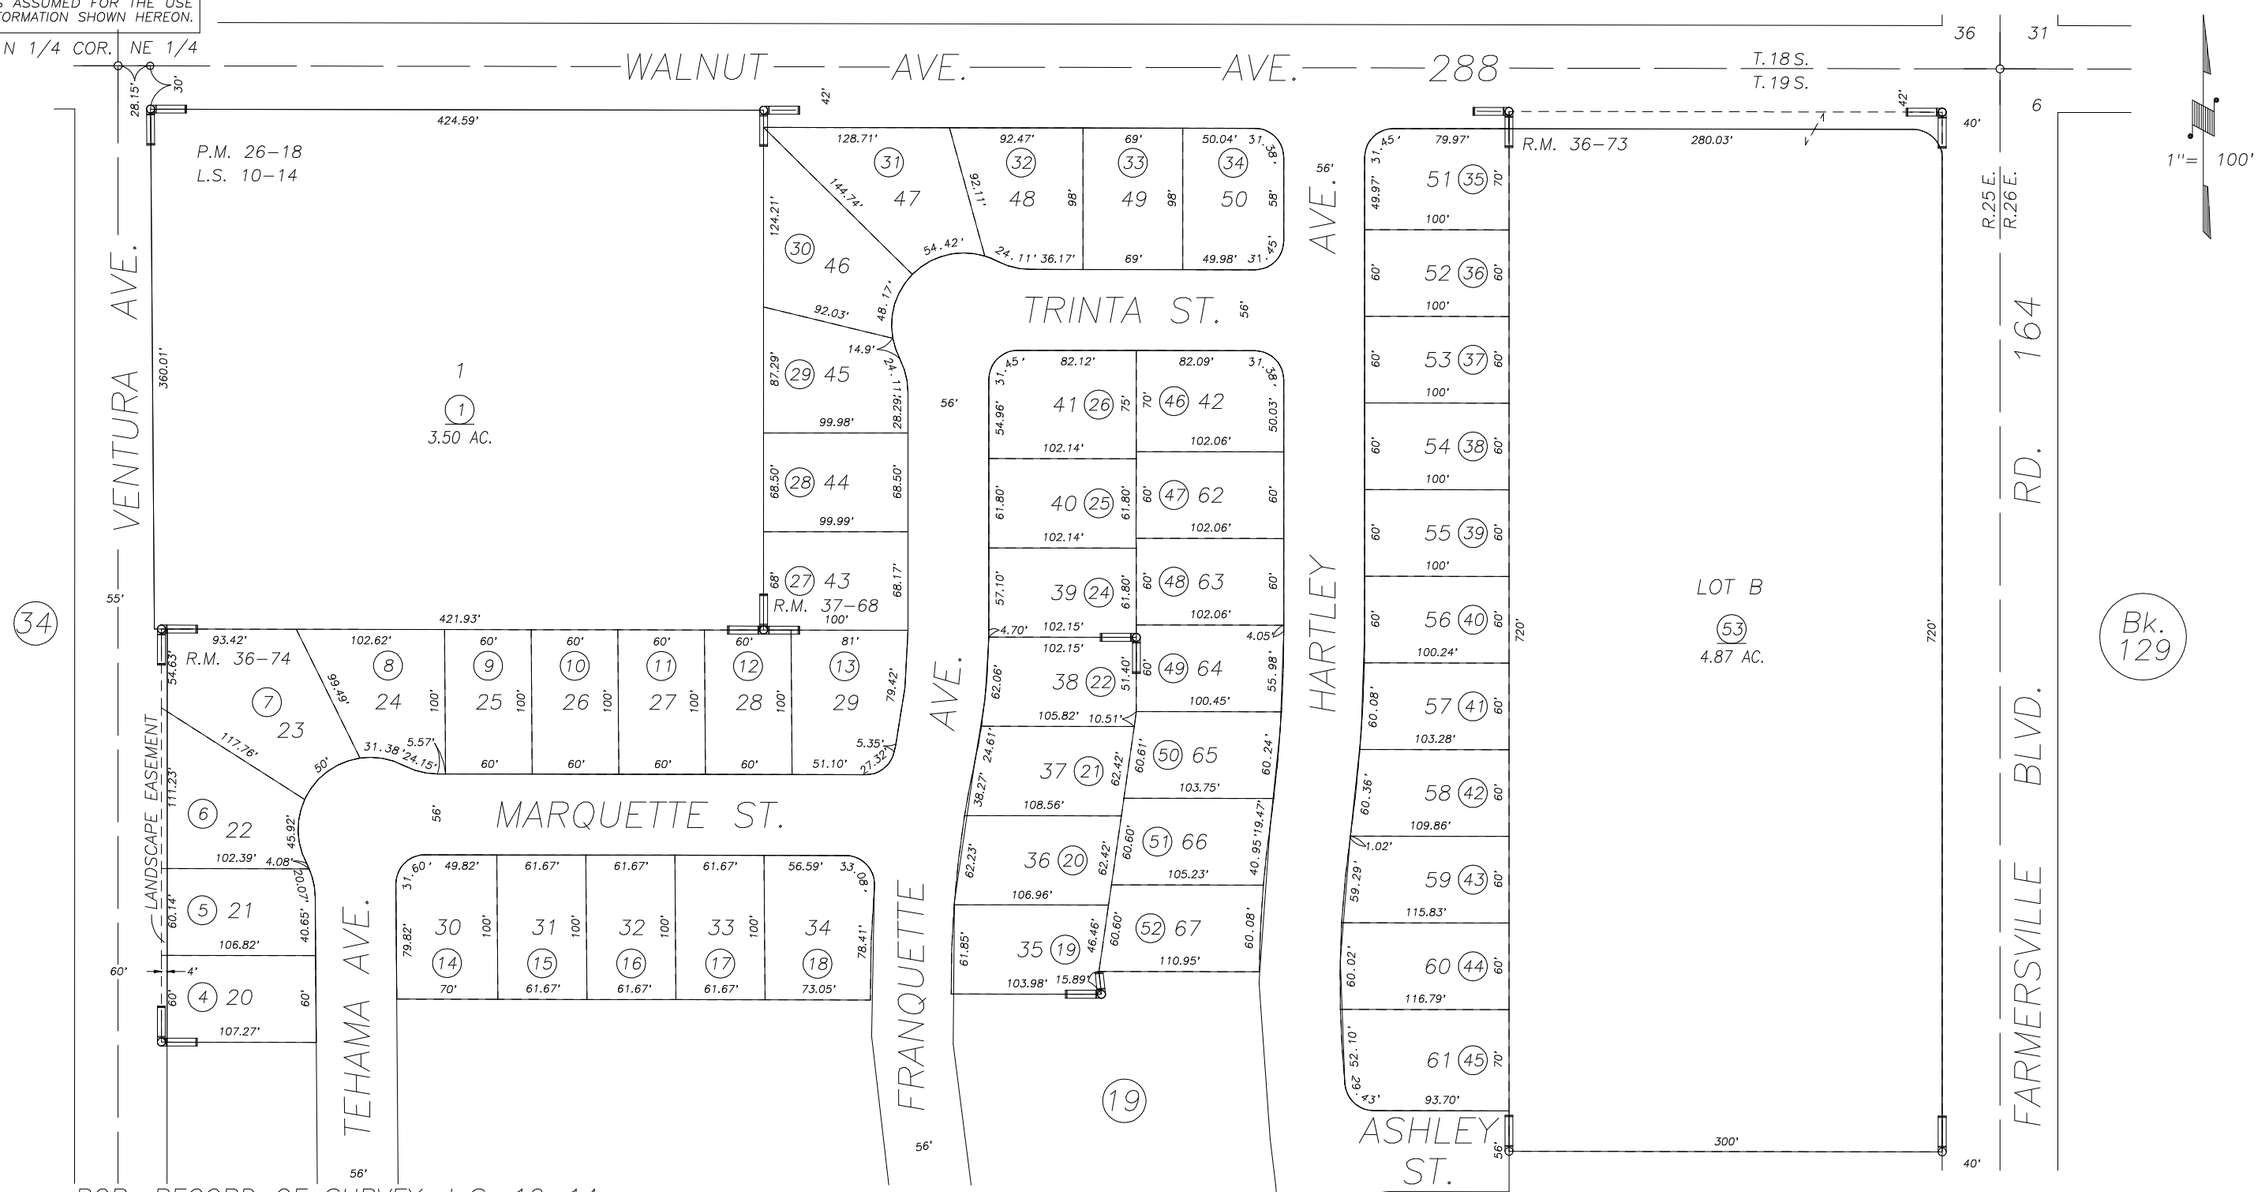

POR. RECORD OF SURVEY, L.S. 10–14
POR. PARCEL MAP 2517, P.M. 26–18
POR. WALNUT WOOD ESTATES PHASE 1, R.M. 36–73
WALNUT WOOD ESTATES PHASE 2, R.M. 36–74
POR. WALNUT WOOD ESTATES UNIT 3, R.M. 37–68

CITY OF FARMERSVILLE
ASSESSOR'S MAPS BK. 128 , PG. 20
COUNTY OF TULARE, CALIFORNIA, U.S.A.

NOTE: Assessor's Parcel Numbers Shown in Circles (1)
Assessor's Block Numbers Shown in Elipses (123)

REVISION	DATE	TECH
UPDATE ADJ. PAGE	12/12/2006	MLC