DISCLAIMER

THIS MAP WAS PREPARED FOR LOCAL PROPERTY ASSESSMENT PURPOSES ONLY AND THE PARCELS SHOWN HEREON MAY NOT COMPLY WITH STATE AND LOCAL SUBDIVISION ORDINANCES, AND NO LIABILITY IS ASSUMED FOR THE USE OF THE INFORMATION SHOWN HEREON.

S1/2 OF SE1/4 OF SE1/4 SEC.36, T.18S., R.25E., M.D.B.&M.

Tax Area Code 128-21
008-006
008-015

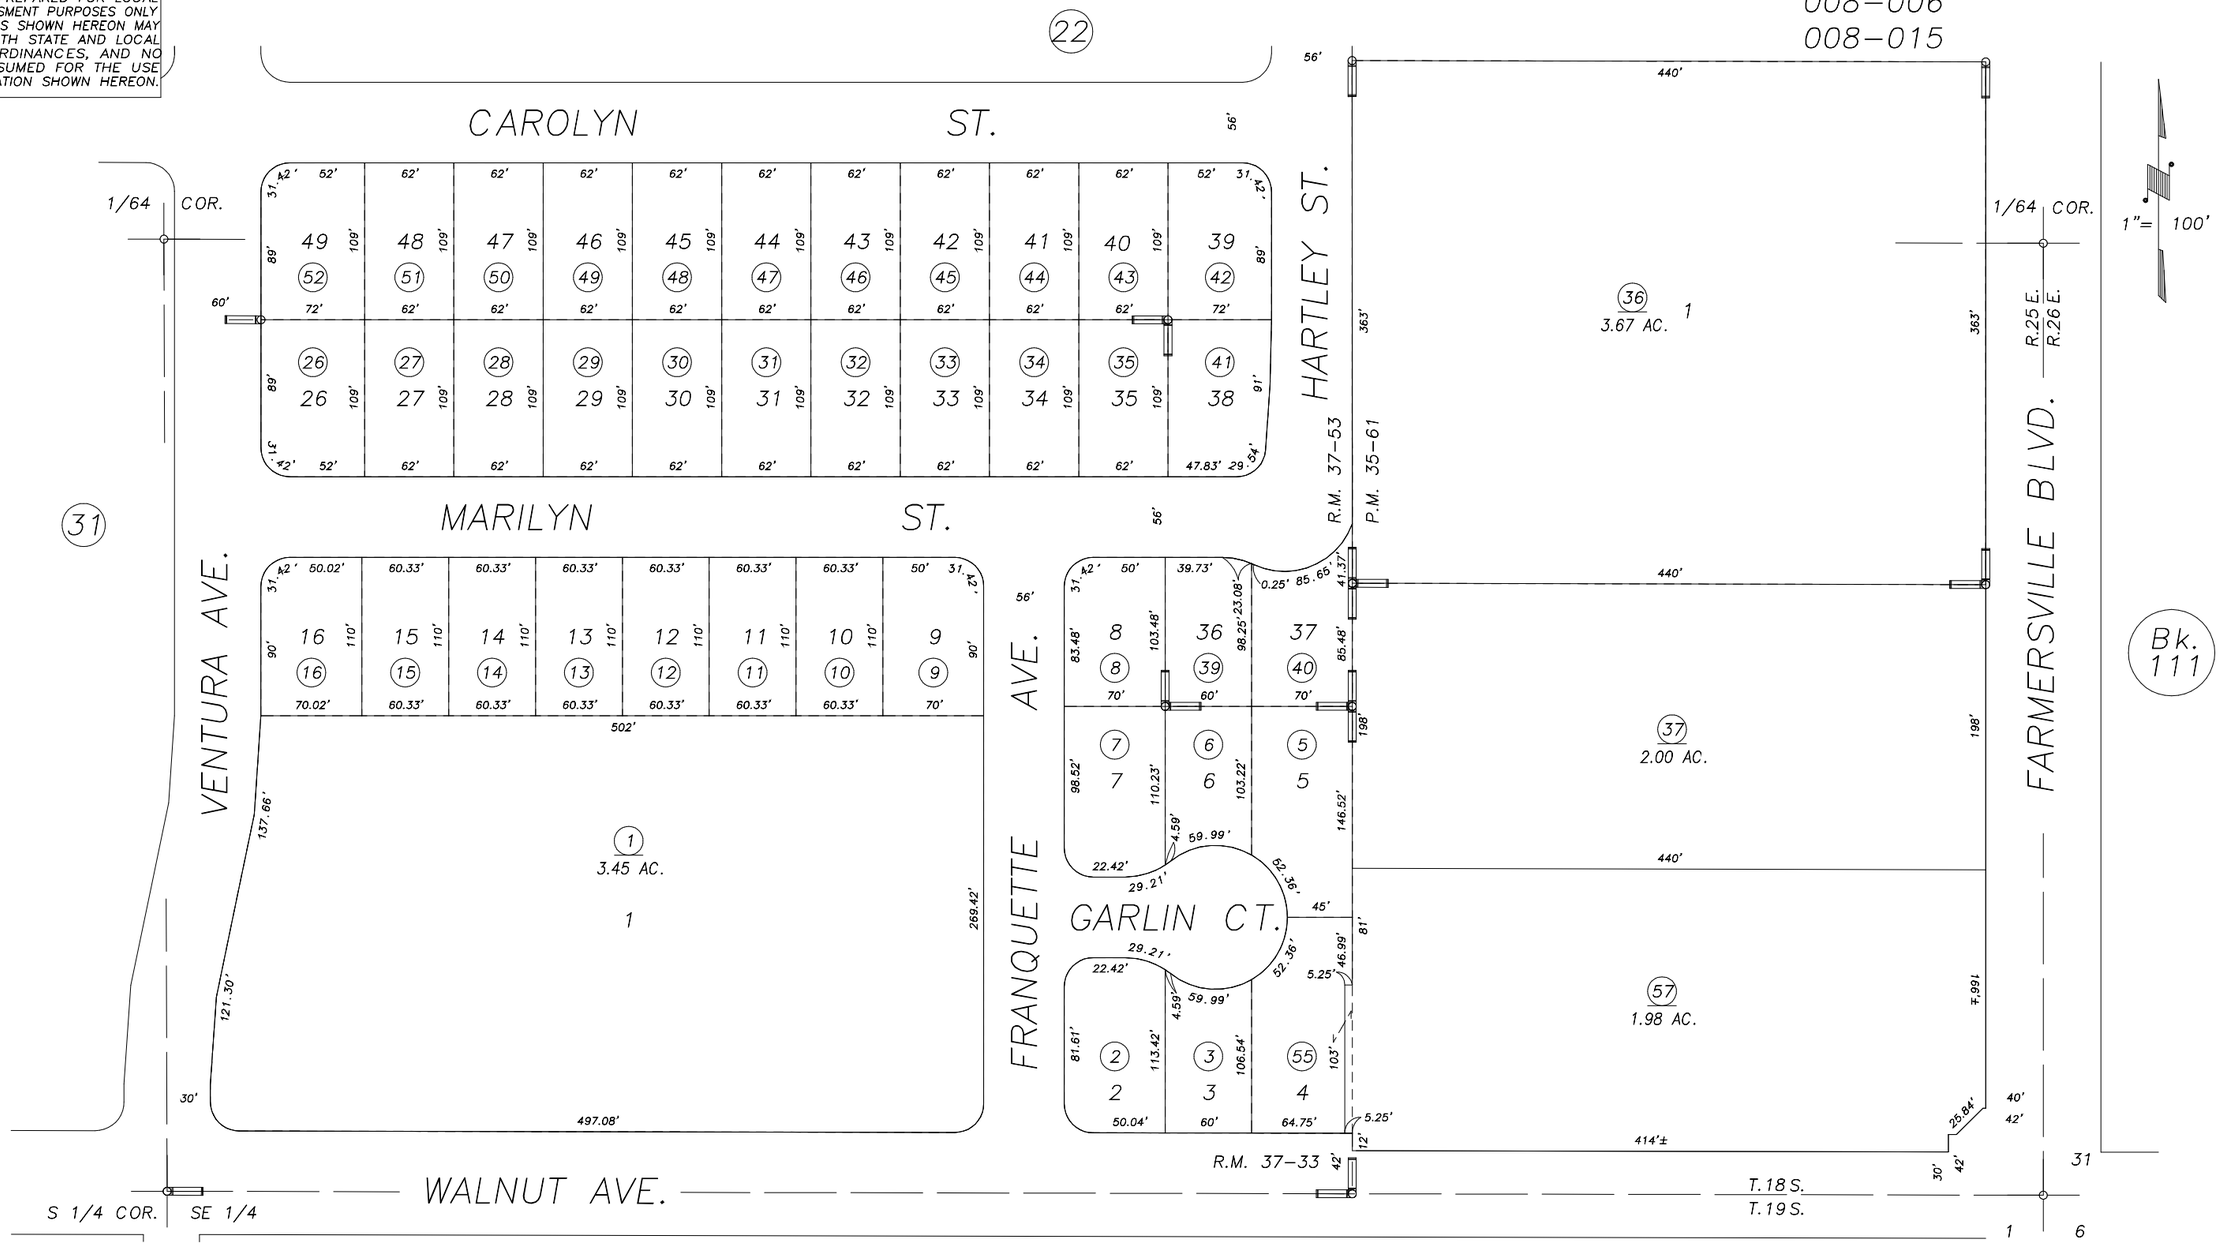

POR. PARCEL MAP 3459, P.M. 35-61
POR. SIERRA WOODS SUB. UNIT 1, R.M. 37-33
POR. SIERRA WOODS SUB. UNIT 2, R.M. 37-53

CITY OF FARMERSVILLE
ASSESSOR'S MAPS BK.128 , PG.21
COUNTY OF TULARE, CALIFORNIA, U.S.A.

NOTE: Assessor's Parcel Numbers Shown in Circles (1)
Assessor's Block Numbers Shown in Elipses (123)

REVISION	DATE	TECH
2002-0062874	01/02/2003	KMS