DISCLAIMER

THIS MAP WAS PREPARED FOR LOCAL PROPERTY ASSESSMENT PURPOSES ONLY AND THE PARCELS SHOWN HEREON MAY NOT COMPLY WITH STATE AND LOCAL SUBDIVISION ORDINANCES, AND NO LIABILITY IS ASSUMED FOR THE USE OF THE INFORMATION SHOWN HEREON.

POR. SE 1/4 OF SE 1/4 SECTION 36, T.18S., R.25E. M.D.B. & M.

Tax Area Code 128–21
8–006
8–015

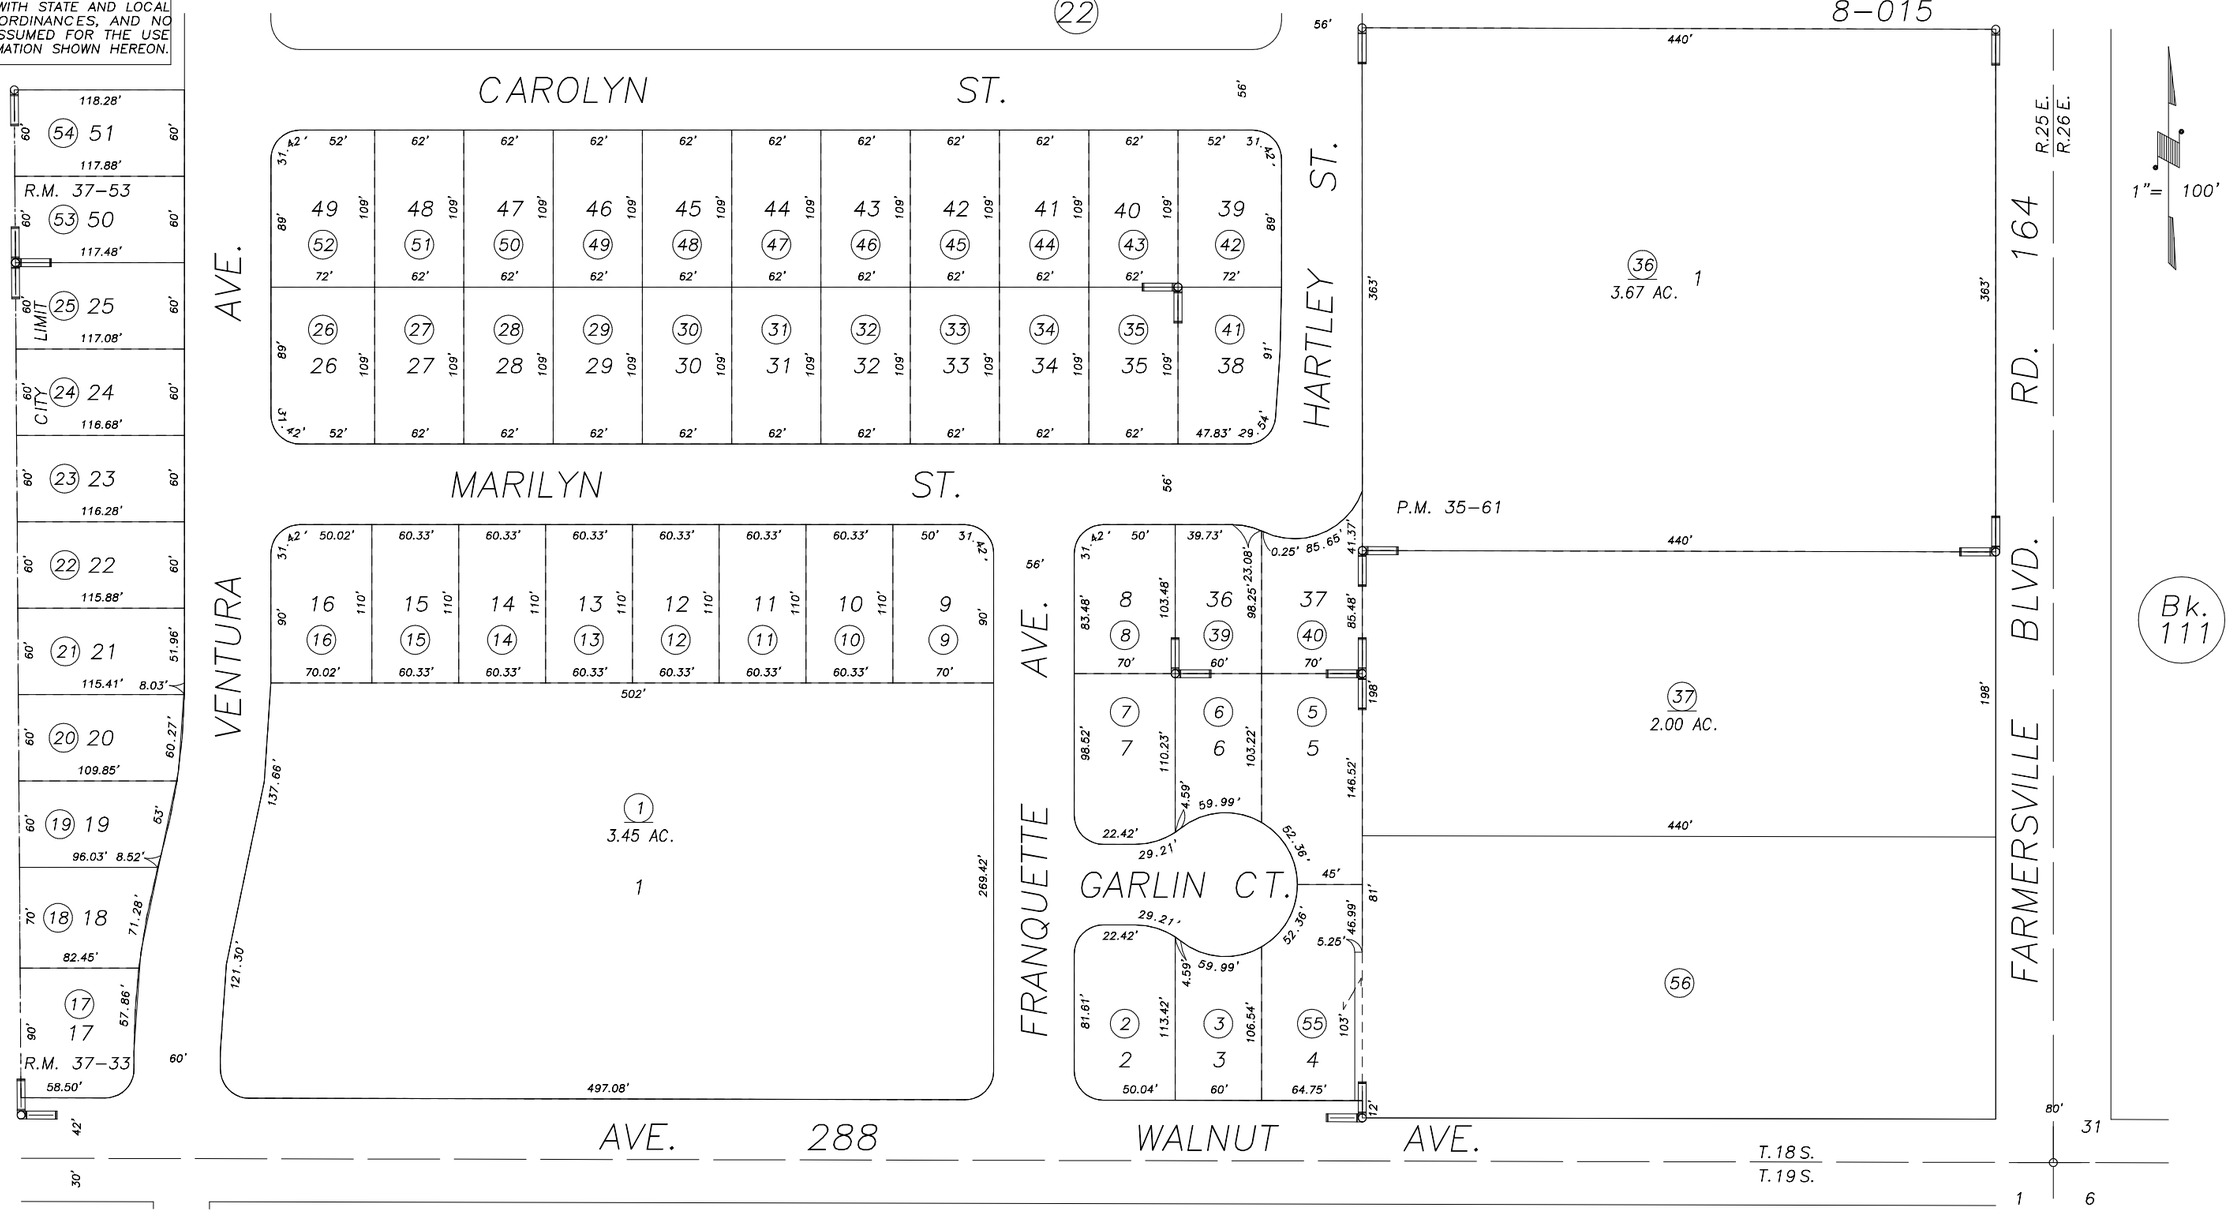

POR. PARCEL MAP 3459, P.M. 35–61
POR. SIERRA WOODS SUB. UNIT 1, R.M. 37–33
POR. SIERRA WOODS SUB. UNIT 2, R.M. 37–53

CITY OF FARMERSVILLE
ASSESSOR'S MAPS BK. 128 , PG. 21 .
COUNTY OF TULARE, CALIF.

NOTE: Assessor's Block Numbers Shown in Ellipses
Assessor's Parcel Numbers Shown in Circles

97/98

REVISION	DATE	BY
LLA 96–02	1/29/97	KPT