DISCLAIMER

THIS MAP WAS PREPARED FOR LOCAL PROPERTY ASSESSMENT PURPOSES ONLY AND THE PARCELS SHOWN HEREON MAY NOT COMPLY WITH STATE AND LOCAL SUBDIVISION ORDINANCES, AND NO LIABILITY IS ASSUMED FOR THE USE OF THE INFORMATION SHOWN HEREON.

N1/2 OF NE1/4 SEC.36, T.18S., R.25E., M.D.B.&M.

Tax Area Codes 128-25

008-011 008-022
008-024 008-025
087-003 153-027

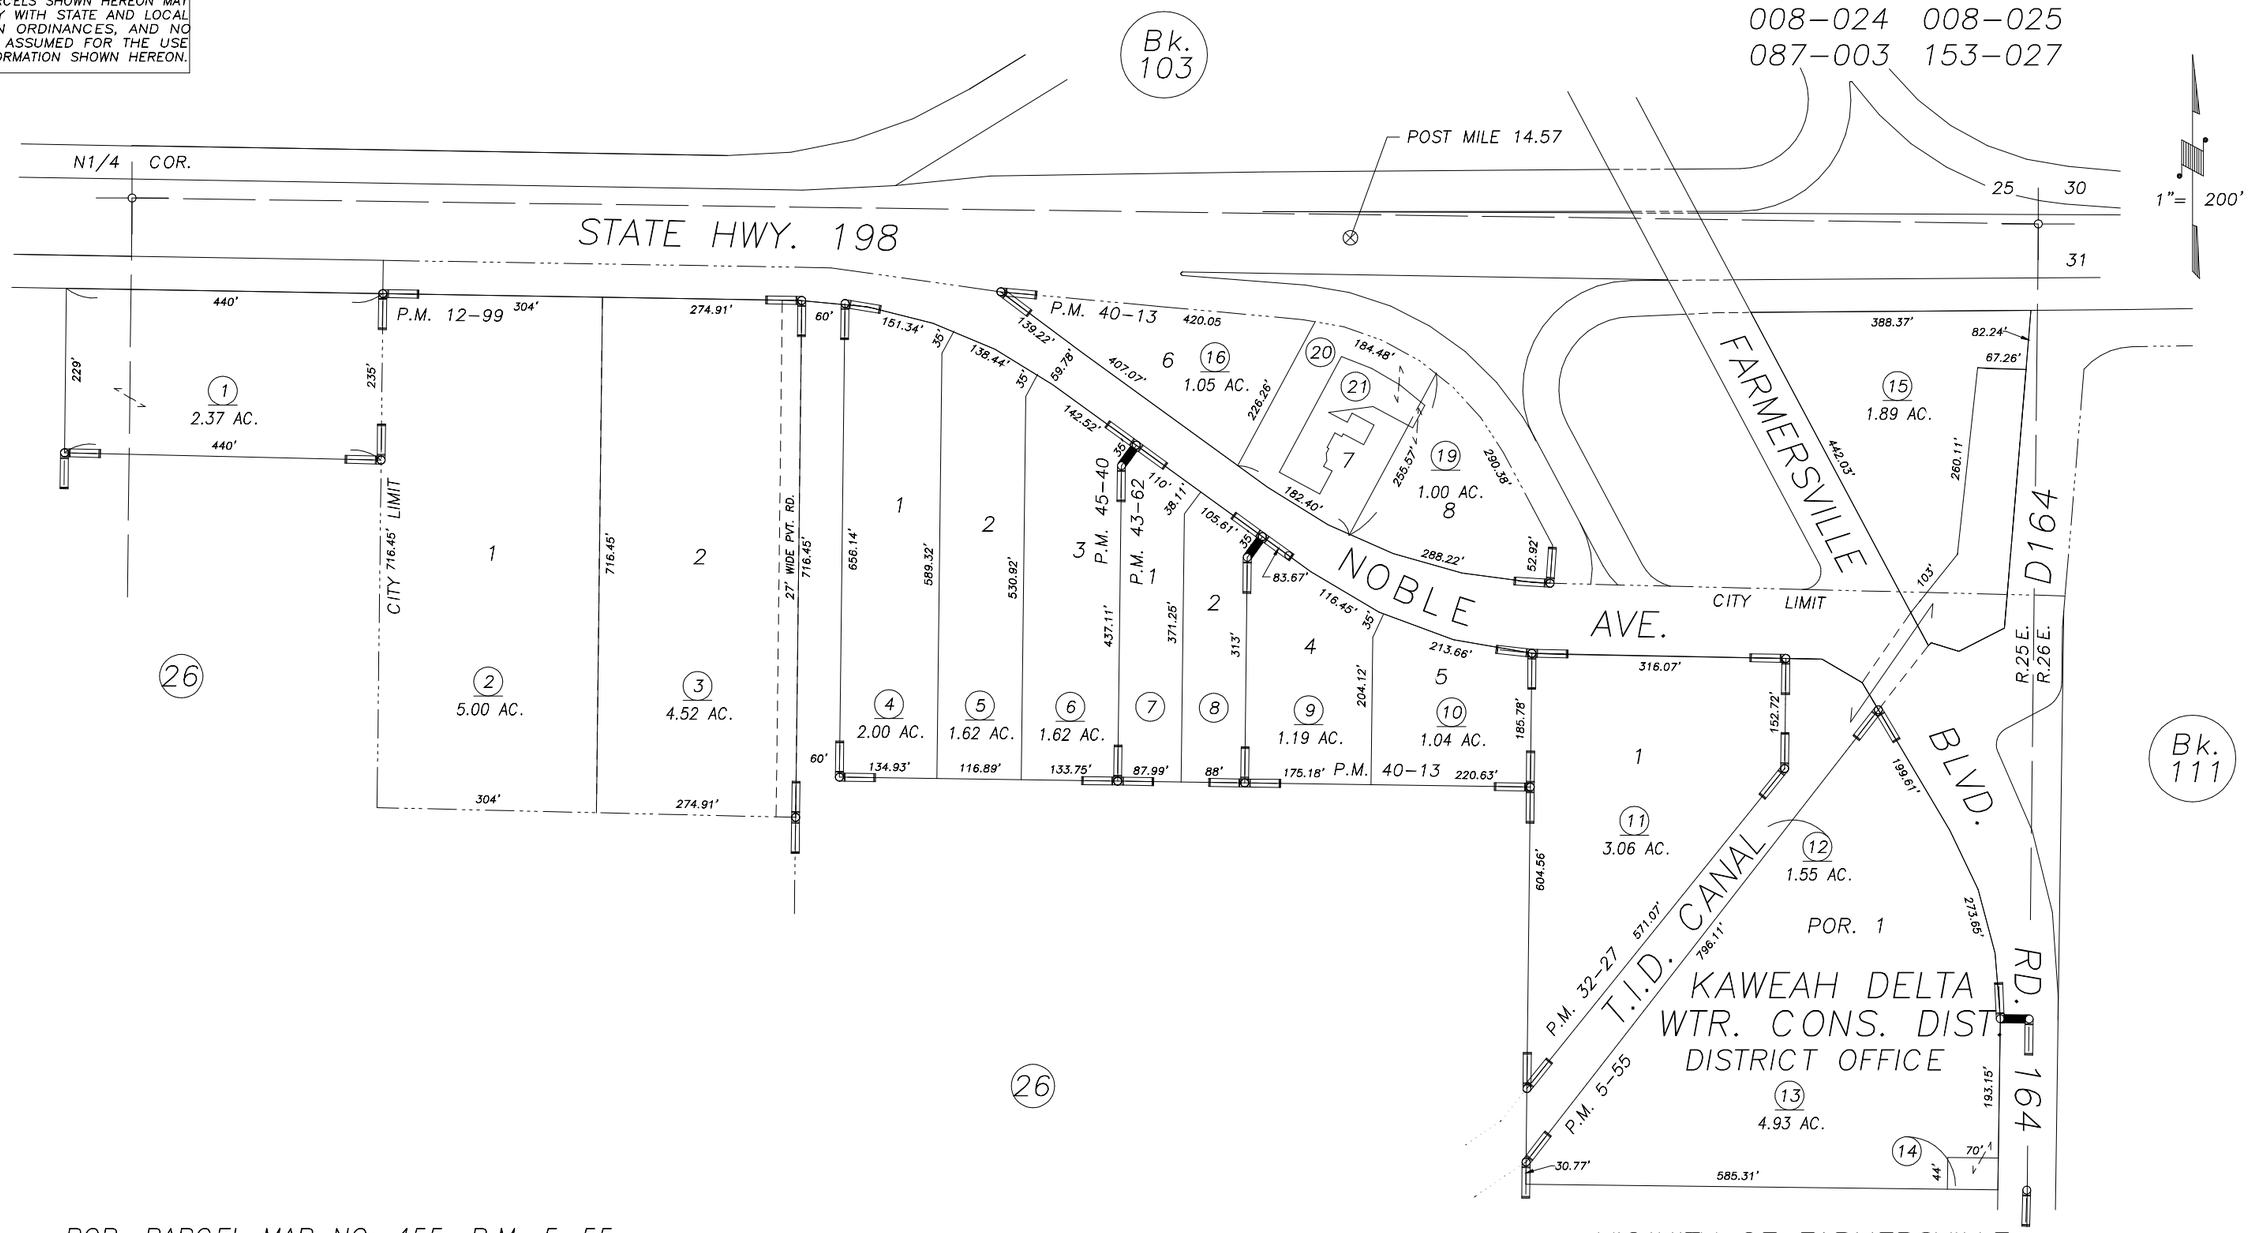

POR. PARCEL MAP NO. 455, P.M. 5-55
POR. PARCEL MAP NO. 1198, P.M. 12-99
PARCEL MAP NO. 3126, P.M. 32-27
PARCEL MAP NO. 3909, P.M. 40-13
PARCEL MAP NO. 4258, P.M. 43-62
PARCEL MAP NO. 4435, P.M. 45-40

VICINITY OF FARMERSVILLE
ASSESSOR'S MAPS BK.128 , PG25
COUNTY OF TULARE, STATE OF CALIFORNIA, U.S.A.

NOTE: Assessor's Parcel Numbers Shown in Circles (1)
Assessor's Block Numbers Shown in Elipses (123)

T.R.A.C. CHANGE	07/18/2006	PHN
REVISION	DATE	TECH