N1/2 OF SW1/4 OF SE1/4 SEC.36, T.18S., R.25E., M.D.B.&M.

Tax Area Codes 128–30
008–020
008–022

DISCLAIMER

THIS MAP WAS PREPARED FOR LOCAL PROPERTY ASSESSMENT PURPOSES ONLY AND THE PARCELS SHOWN HEREON MAY NOT COMPLY WITH STATE AND LOCAL SUBDIVISION ORDINANCES, AND NO LIABILITY IS ASSUMED FOR THE USE OF THE INFORMATION SHOWN HEREON.

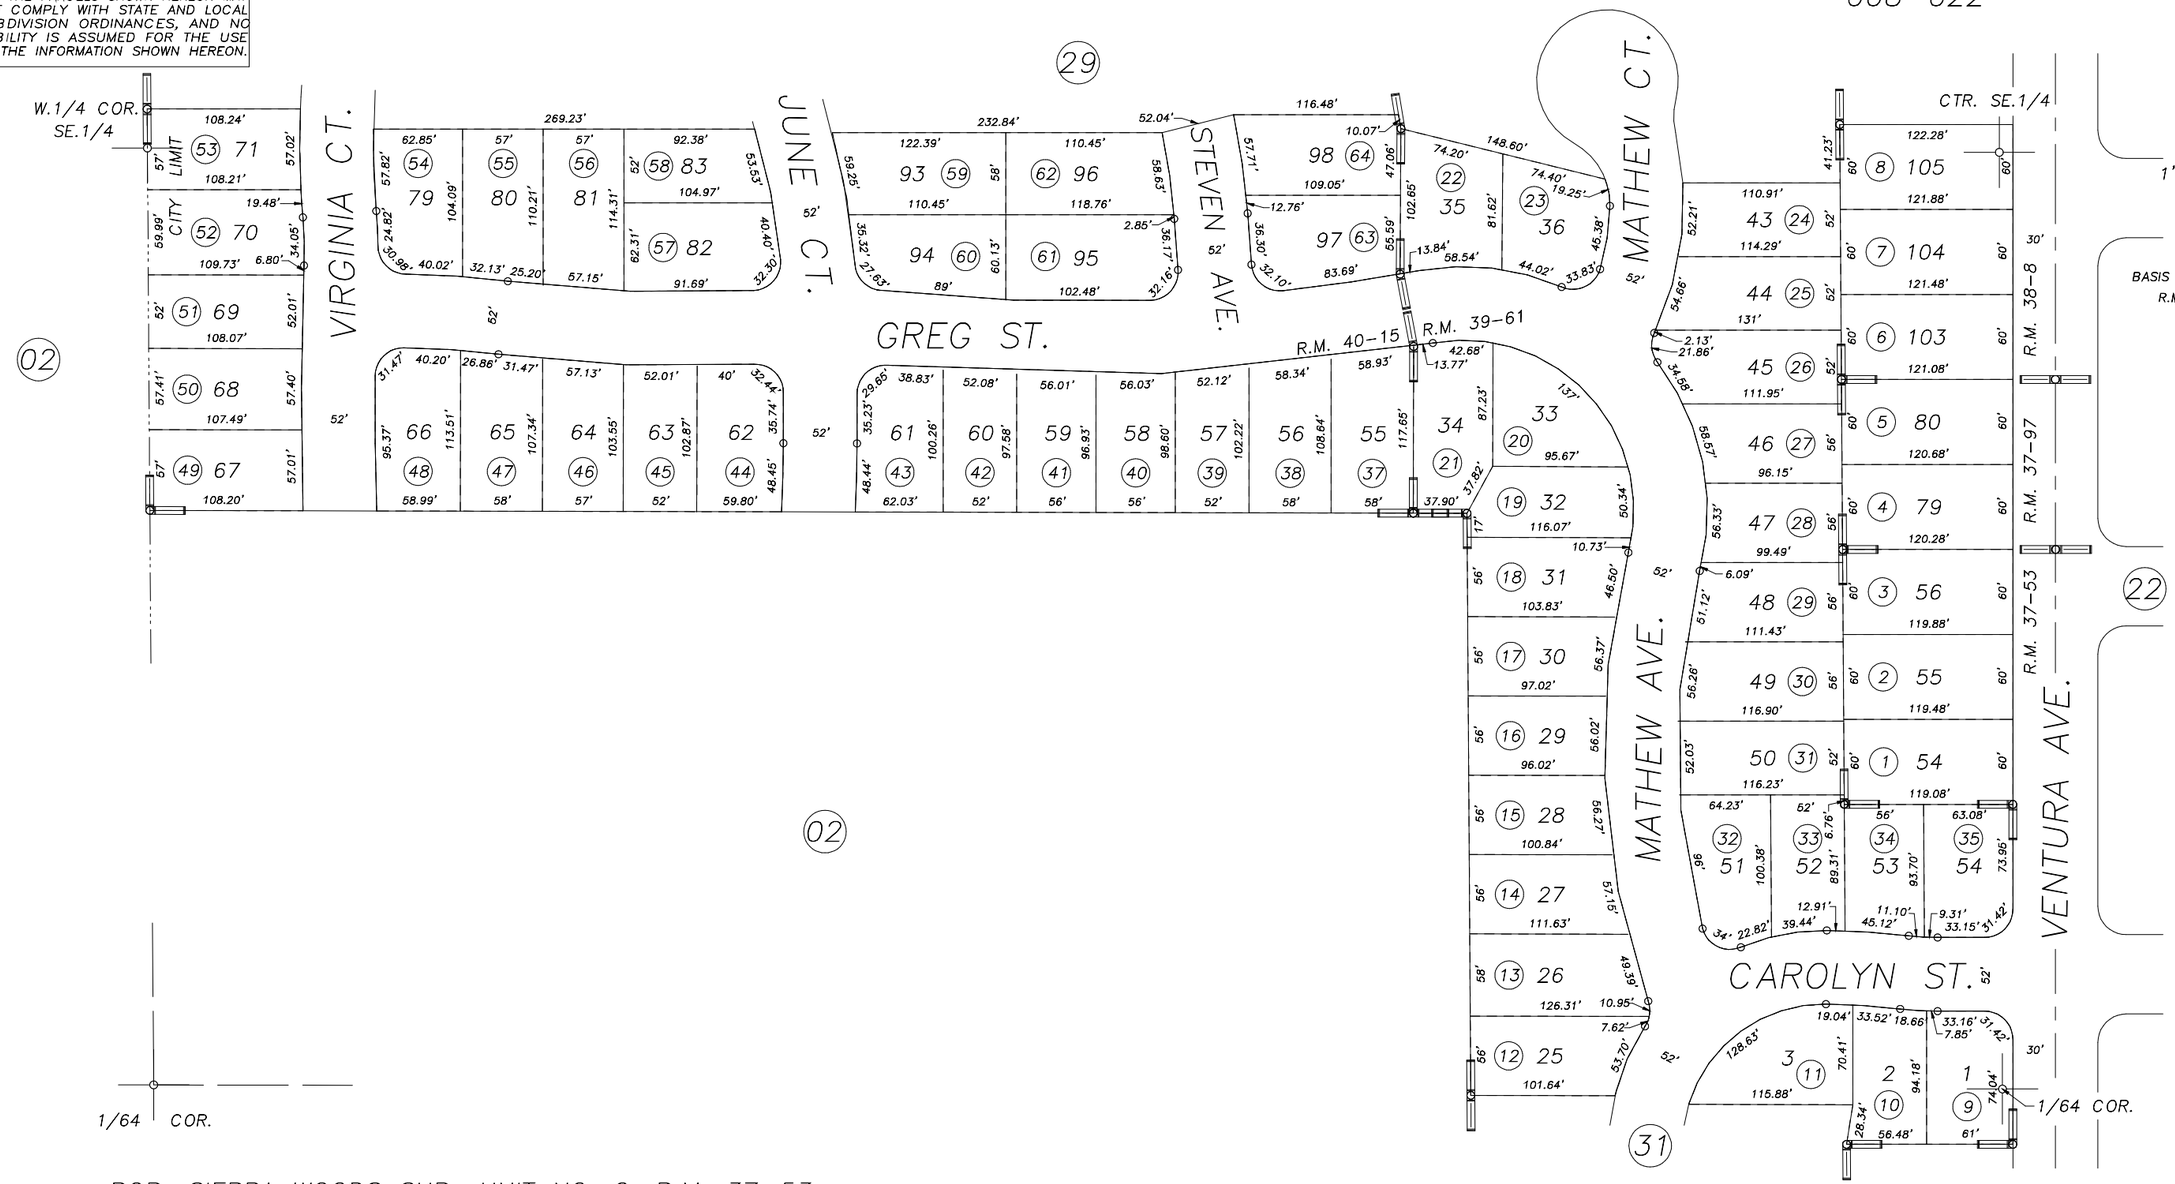

POR. SIERRA WOODS SUB. UNIT NO. 2, R.M. 37–53
POR. SIERRA WOODS SUB. UNIT NO. 3, R.M. 37–97
POR. SIERRA WOODS SUB. UNIT NO. 4, R.M. 38–8
POR. SIERRA WOODS WEST PHASES 1, 2 & 3, R.M. 39–61
POR. SIERRA WOODS WEST PHASES 4 AND 5, R.M. 40–15

CITY OF FARMERSVILLE
ASSESSOR'S MAPS BK.128 , PG.30
COUNTY OF TULARE, CALIFORNIA, U.S.A.

NOTE: Assessor's Parcel Numbers Shown in Circles (1)
Assessor's Block Numbers Shown in Elipses (123)

REVISION	DATE	TECH
T.R.A.C. CHANGE	07/18/2006	PHN