N1/2 OF SW1/4 OF SE1/4 OF SEC.36, T.18S., R.25E., M.D.B.&M.

Tax Area Codes 128–30
008–022
008–020

DISCLAIMER

THIS MAP WAS PREPARED FOR LOCAL PROPERTY ASSESSMENT PURPOSES ONLY AND THE PARCELS SHOWN HEREON MAY NOT COMPLY WITH STATE AND LOCAL SUBDIVISION ORDINANCES, AND NO LIABILITY IS ASSUMED FOR THE USE OF THE INFORMATION SHOWN HEREON.

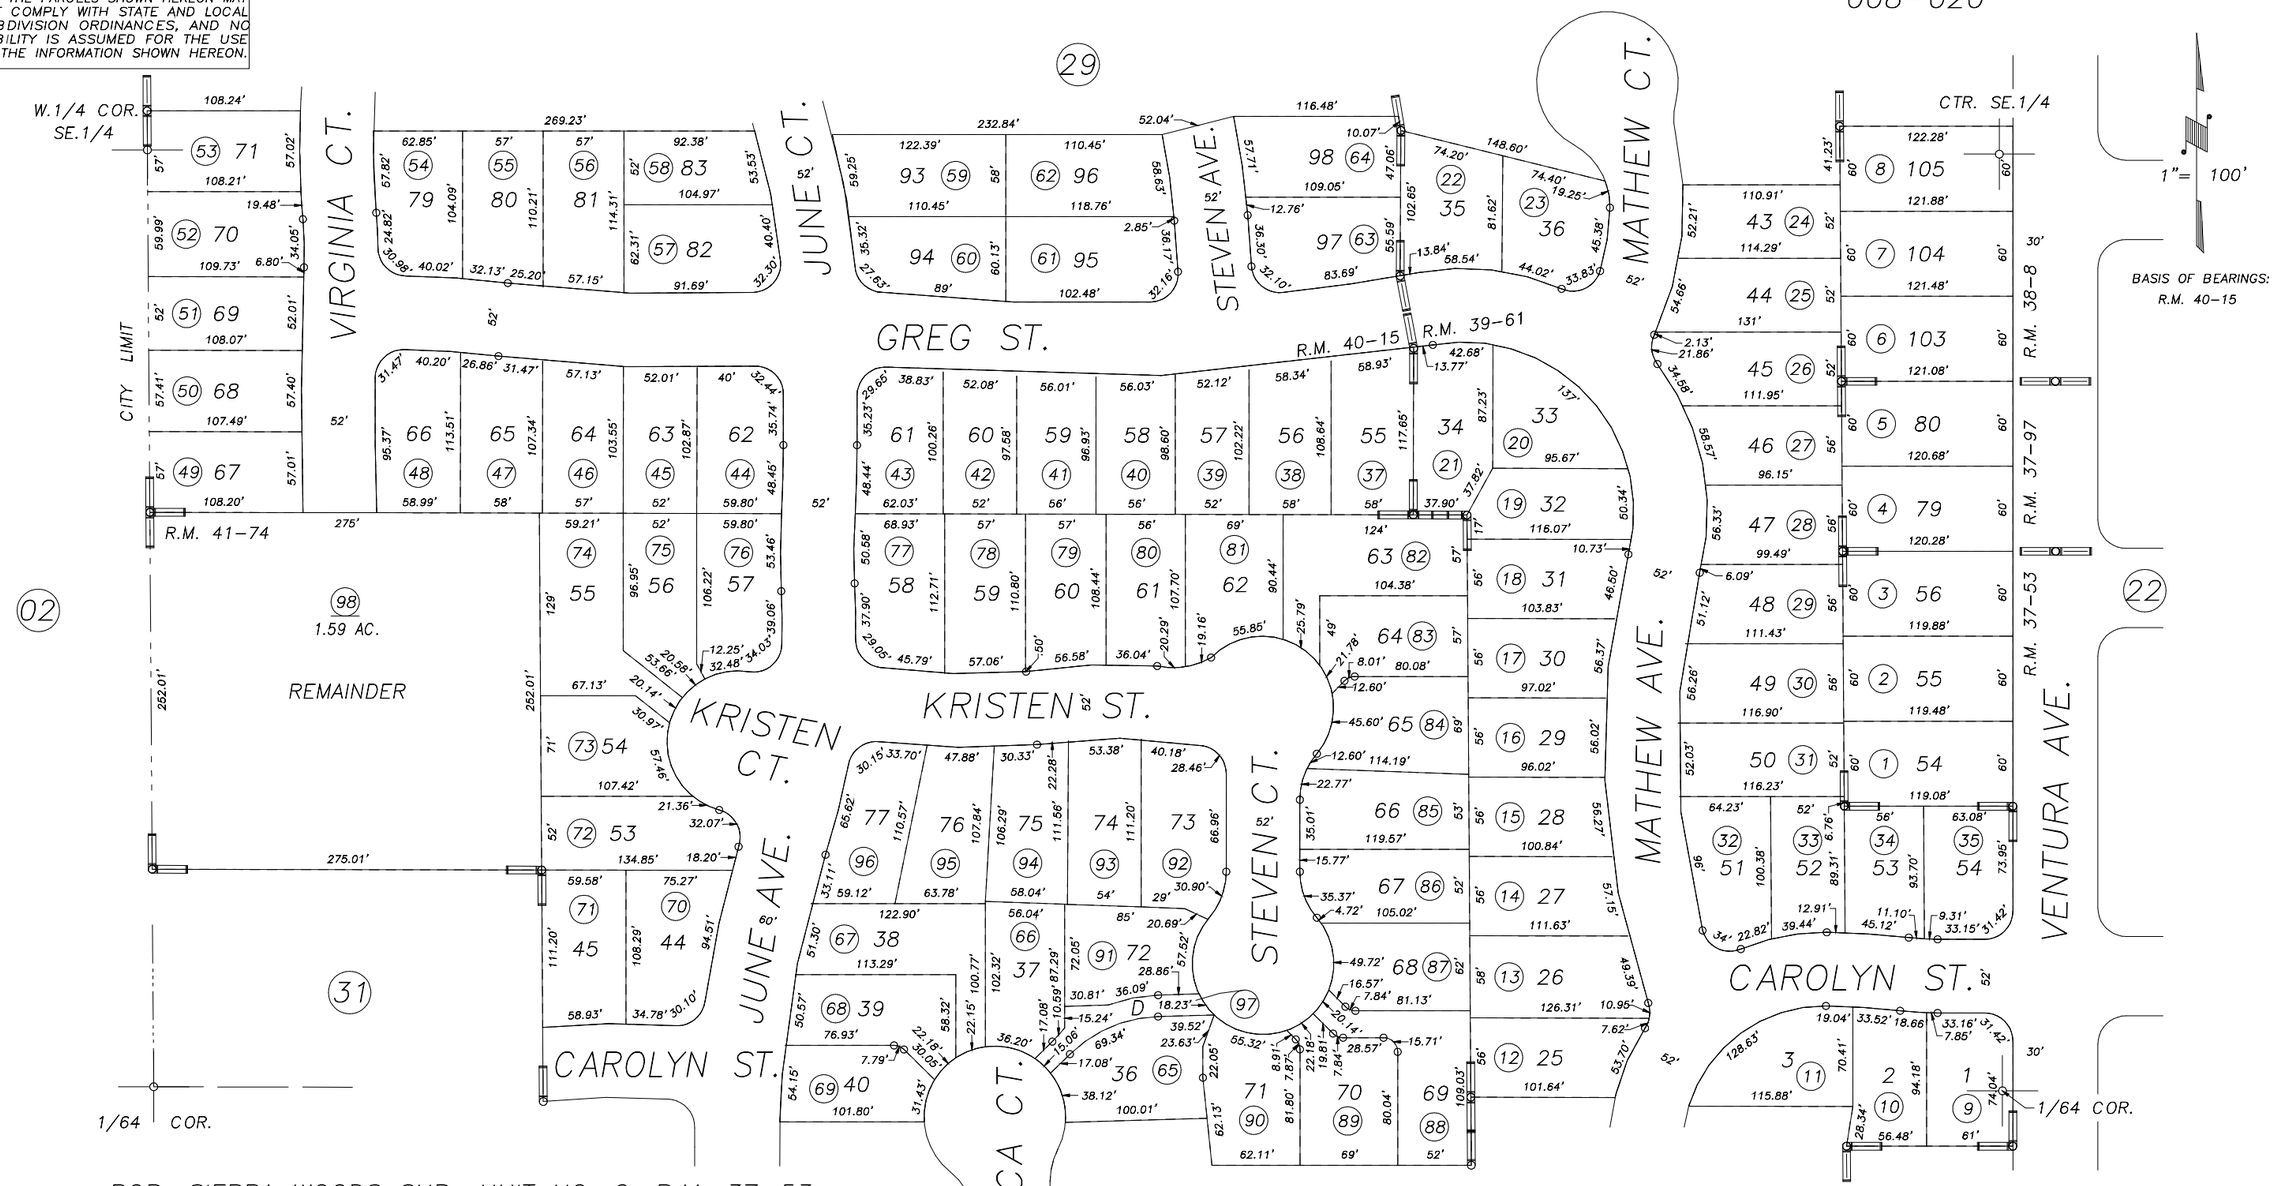

POR. SIERRA WOODS SUB. UNIT NO. 2, R.M. 37–53
POR. SIERRA WOODS SUB. UNIT NO. 3, R.M. 37–97
POR. SIERRA WOODS SUB. UNIT NO. 4, R.M. 38–8
POR. SIERRA WOODS WEST PHASES 1, 2 & 3, R.M. 39–61
POR. SIERRA WOODS WEST PHASES 4 AND 5, R.M. 40–15
POR. SIERRA WOODS SOUTH WEST PHASES 1–3, R.M. 41–74
POR. RECORD OF SURVEY, L.S. 6–119 (SE 1/4)

CITY OF FARMERSVILLE
ASSESSOR'S MAPS BK.128 , PG.30
COUNTY OF TULARE, CALIFORNIA, U.S.A.

NOTE: Assessor's Parcel Numbers Shown in Circles (1)
Assessor's Block Numbers Shown in Elipses (123)

REVISION	DATE	TECH
2005–0119350	04/21/2006	CBT