90
71
72

POR. N½ SEC. 6, T.19S., R.26E., M.D.B.&M.

TAX CODE AREA **129-01**

87-000
153-027
8-012 8-017
8-013 8-018
87-002 8-019

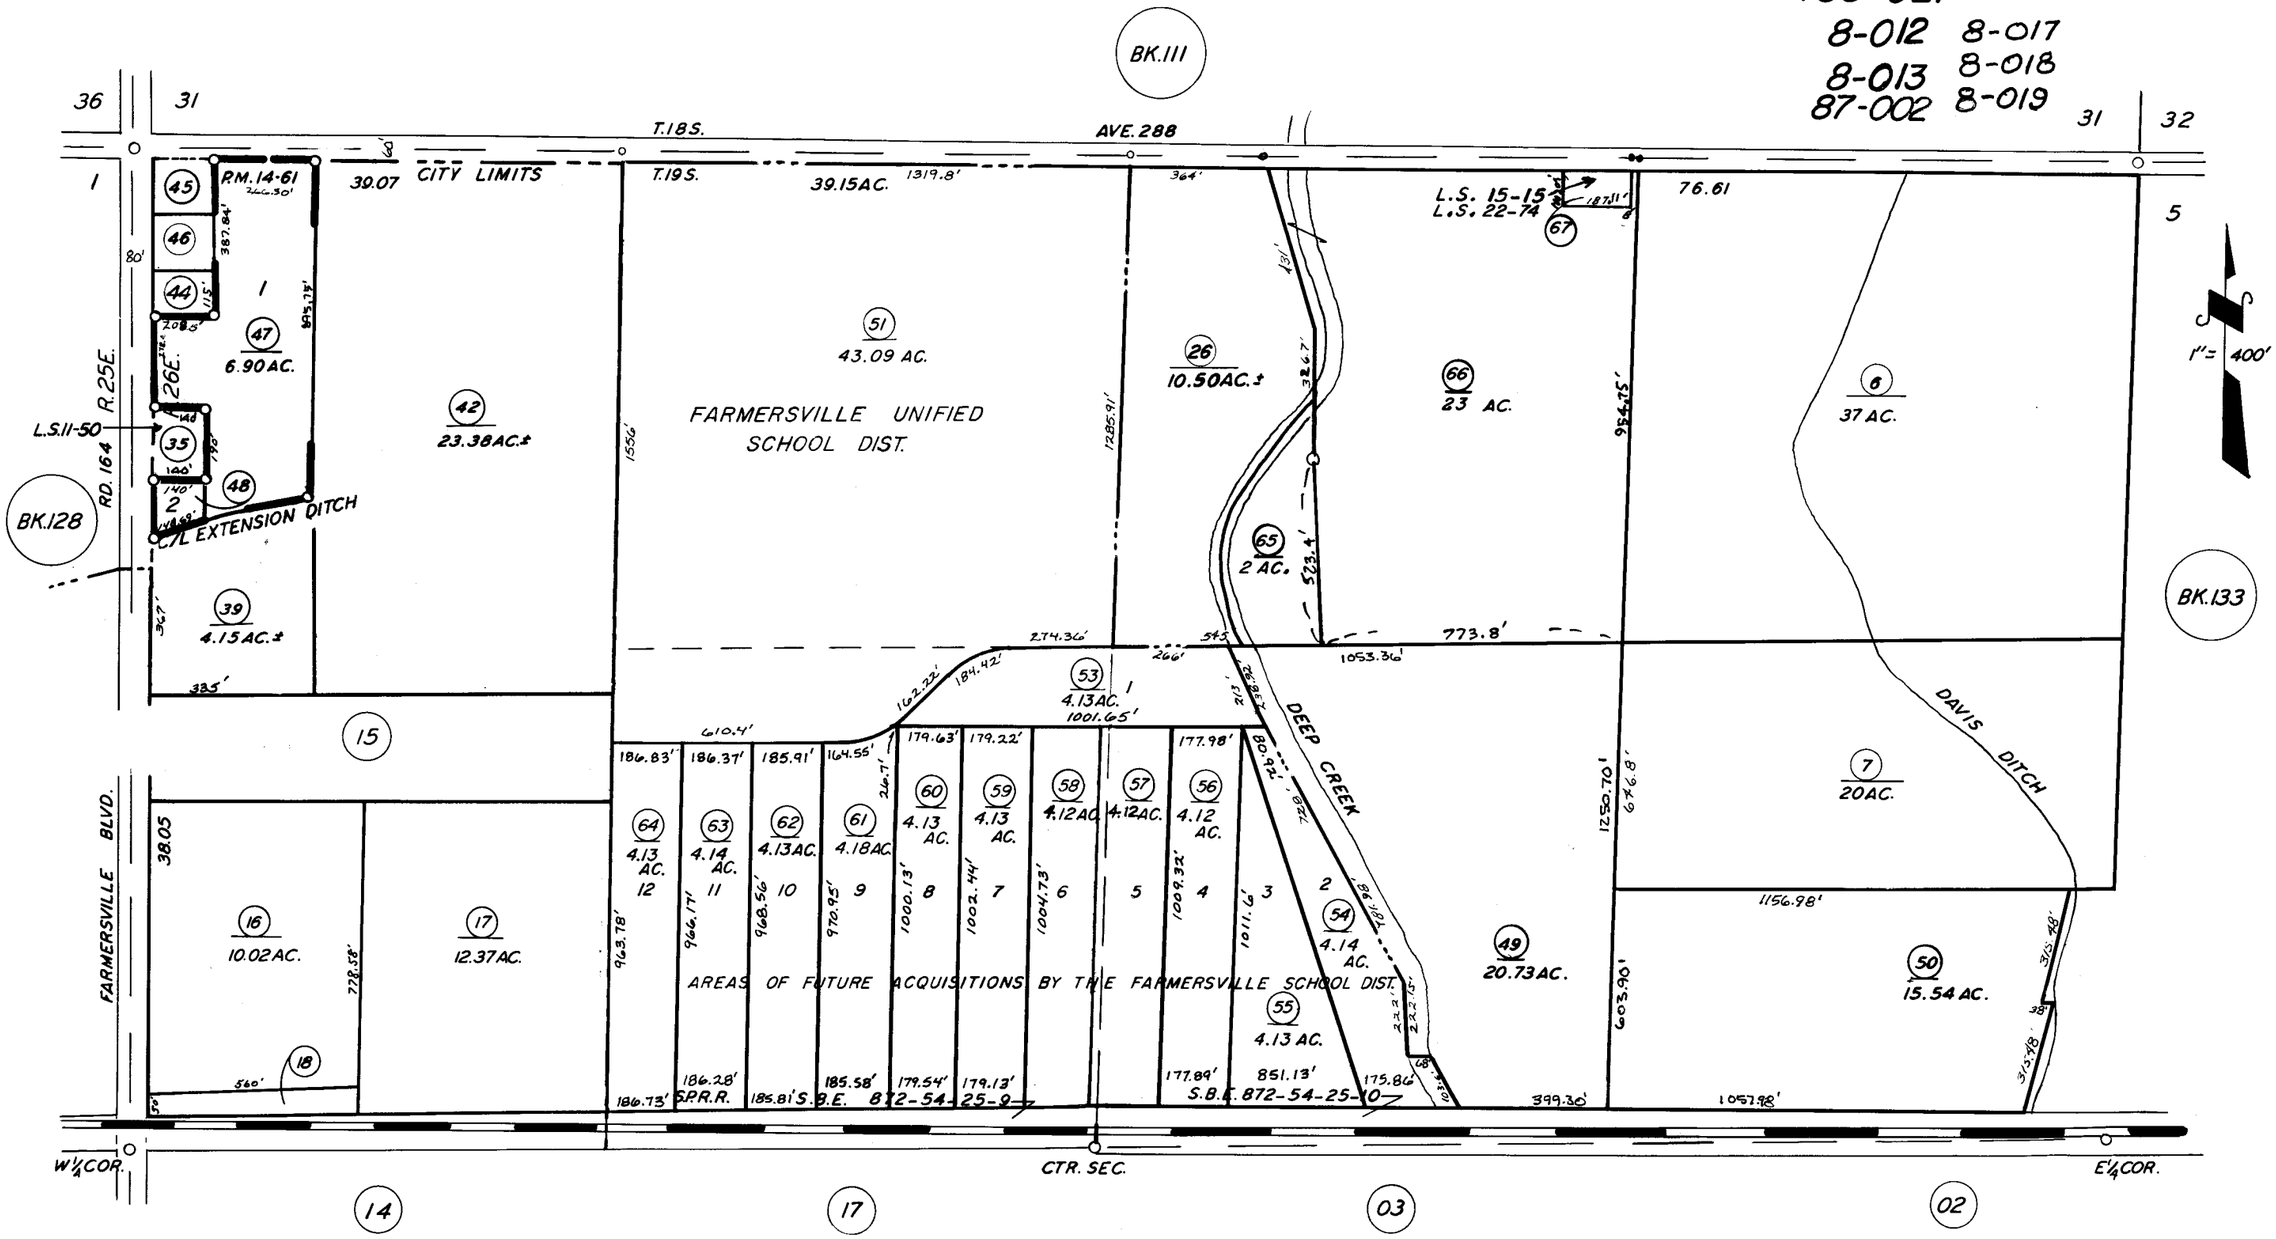

RECORD OF SURVEY, L.S. 15-15
RECORD OF SURVEY, L.S. 11-50
PARCEL MAP 1360, P.M. 14-61
RECORD OF SURVEY, L.S. 22-74

CITY OF FARMERSVILLE

ASSESSOR'S MAPS BK. 129, PG. 01.

COUNTY OF TULARE, CALIF.

NOTE — ASSESSOR'S BLOCK NUMBERS SHOWN IN ELLIPSES
ASSESSOR'S PARCEL NUMBERS SHOWN IN CIRCLES