DISCLAIMER

THIS MAP WAS PREPARED FOR LOCAL PROPERTY ASSESSMENT PURPOSES ONLY. THE PARCELS SHOWN HEREON MAY NOT COMPLY WITH STATE AND LOCAL SUBDIVISION ORDINANCES. NO LIABILITY IS ASSUMED FOR THE USE OF THE INFORMATION HEREON.

REVISED: 08/07/2007
REASON: 2007-0105790
CAD TECH: KMS

NOTE: THIS MAP WAS RESCINDED ON 09/16/2009 BACK TO 08/07/2007 BY ORDER OF THE CADASTRAL SUPERVISOR - KMS
REASON: APN 21 CREATED ERRONEOULY, COMPOSED OF NEW LEGAL LOT WITH LAND NOT A PART OF THE DIVISION.

S. ½ SEC. 12, T. 19 S., R. 25E., M.D.B. & M.

TAX CODE AREA **130-03**
008-000
087-000

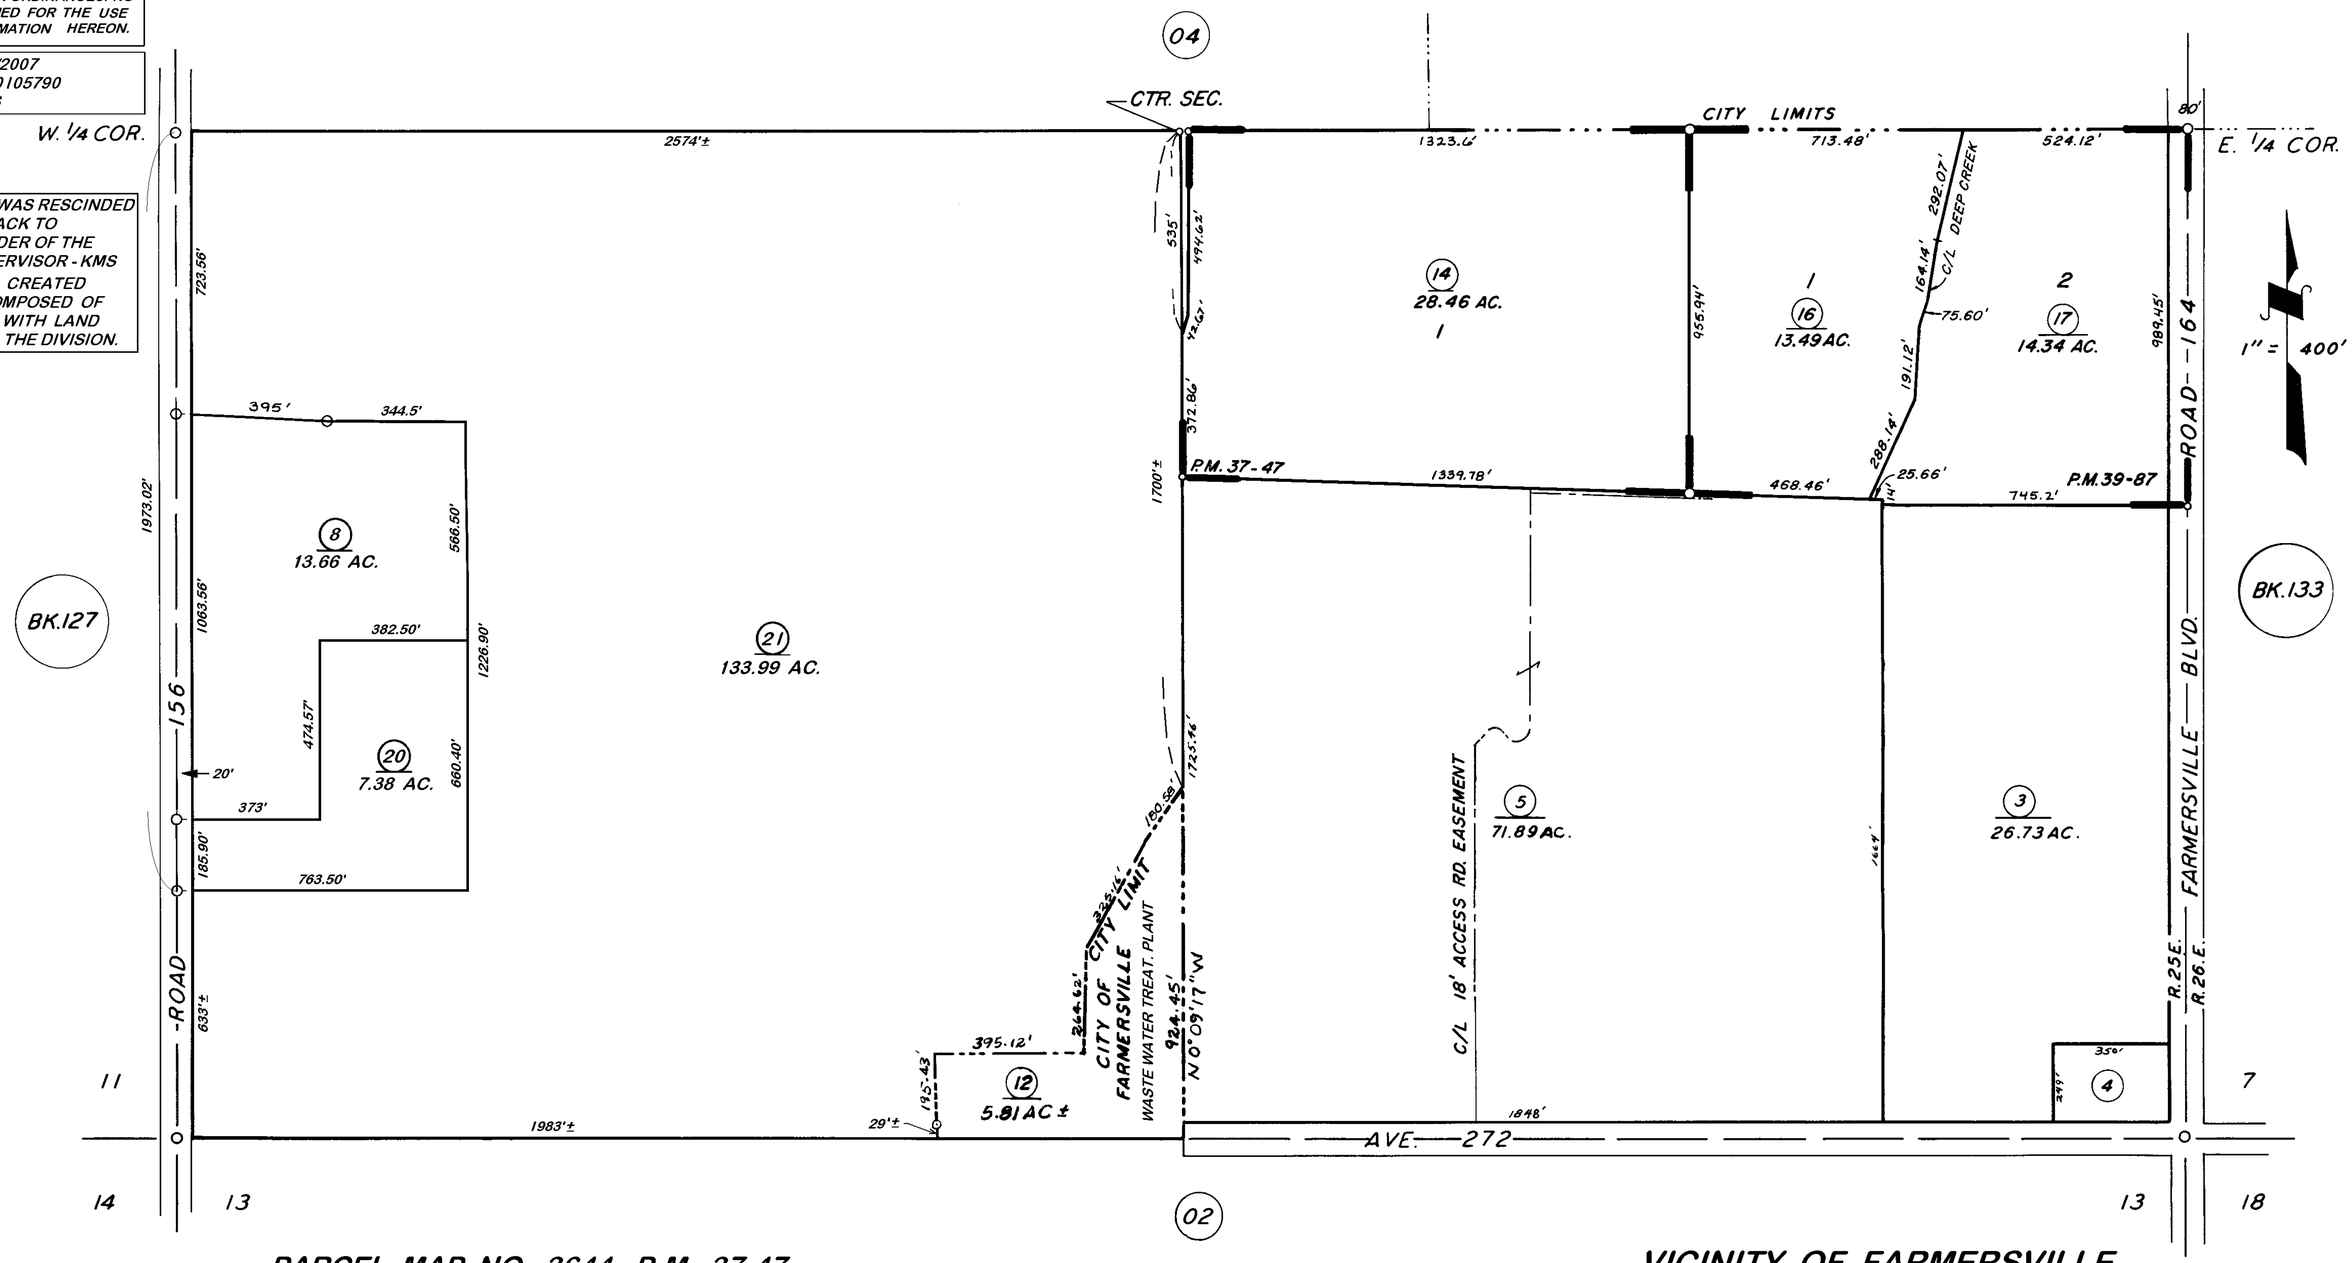

PARCEL MAP NO. 3644, P.M. 37-47
PARCEL MAP NO. 3883, P.M. 39-87

VICINITY OF FARMERSVILLE

ASSESSOR'S MAPS BK. 130, PG. 03.

COUNTY OF TULARE, CALIF.

NOTE — ASSESSOR'S BLOCK NUMBERS SHOWN IN ELLIPSES
ASSESSOR'S PARCEL NUMBERS SHOWN IN CIRCLES