POR. SW 1/4 OF NW 1/4 SEC. 7, T. 19S., R.26E., M.D.B.&M.

TAX CODE AREA 130-16

8-013

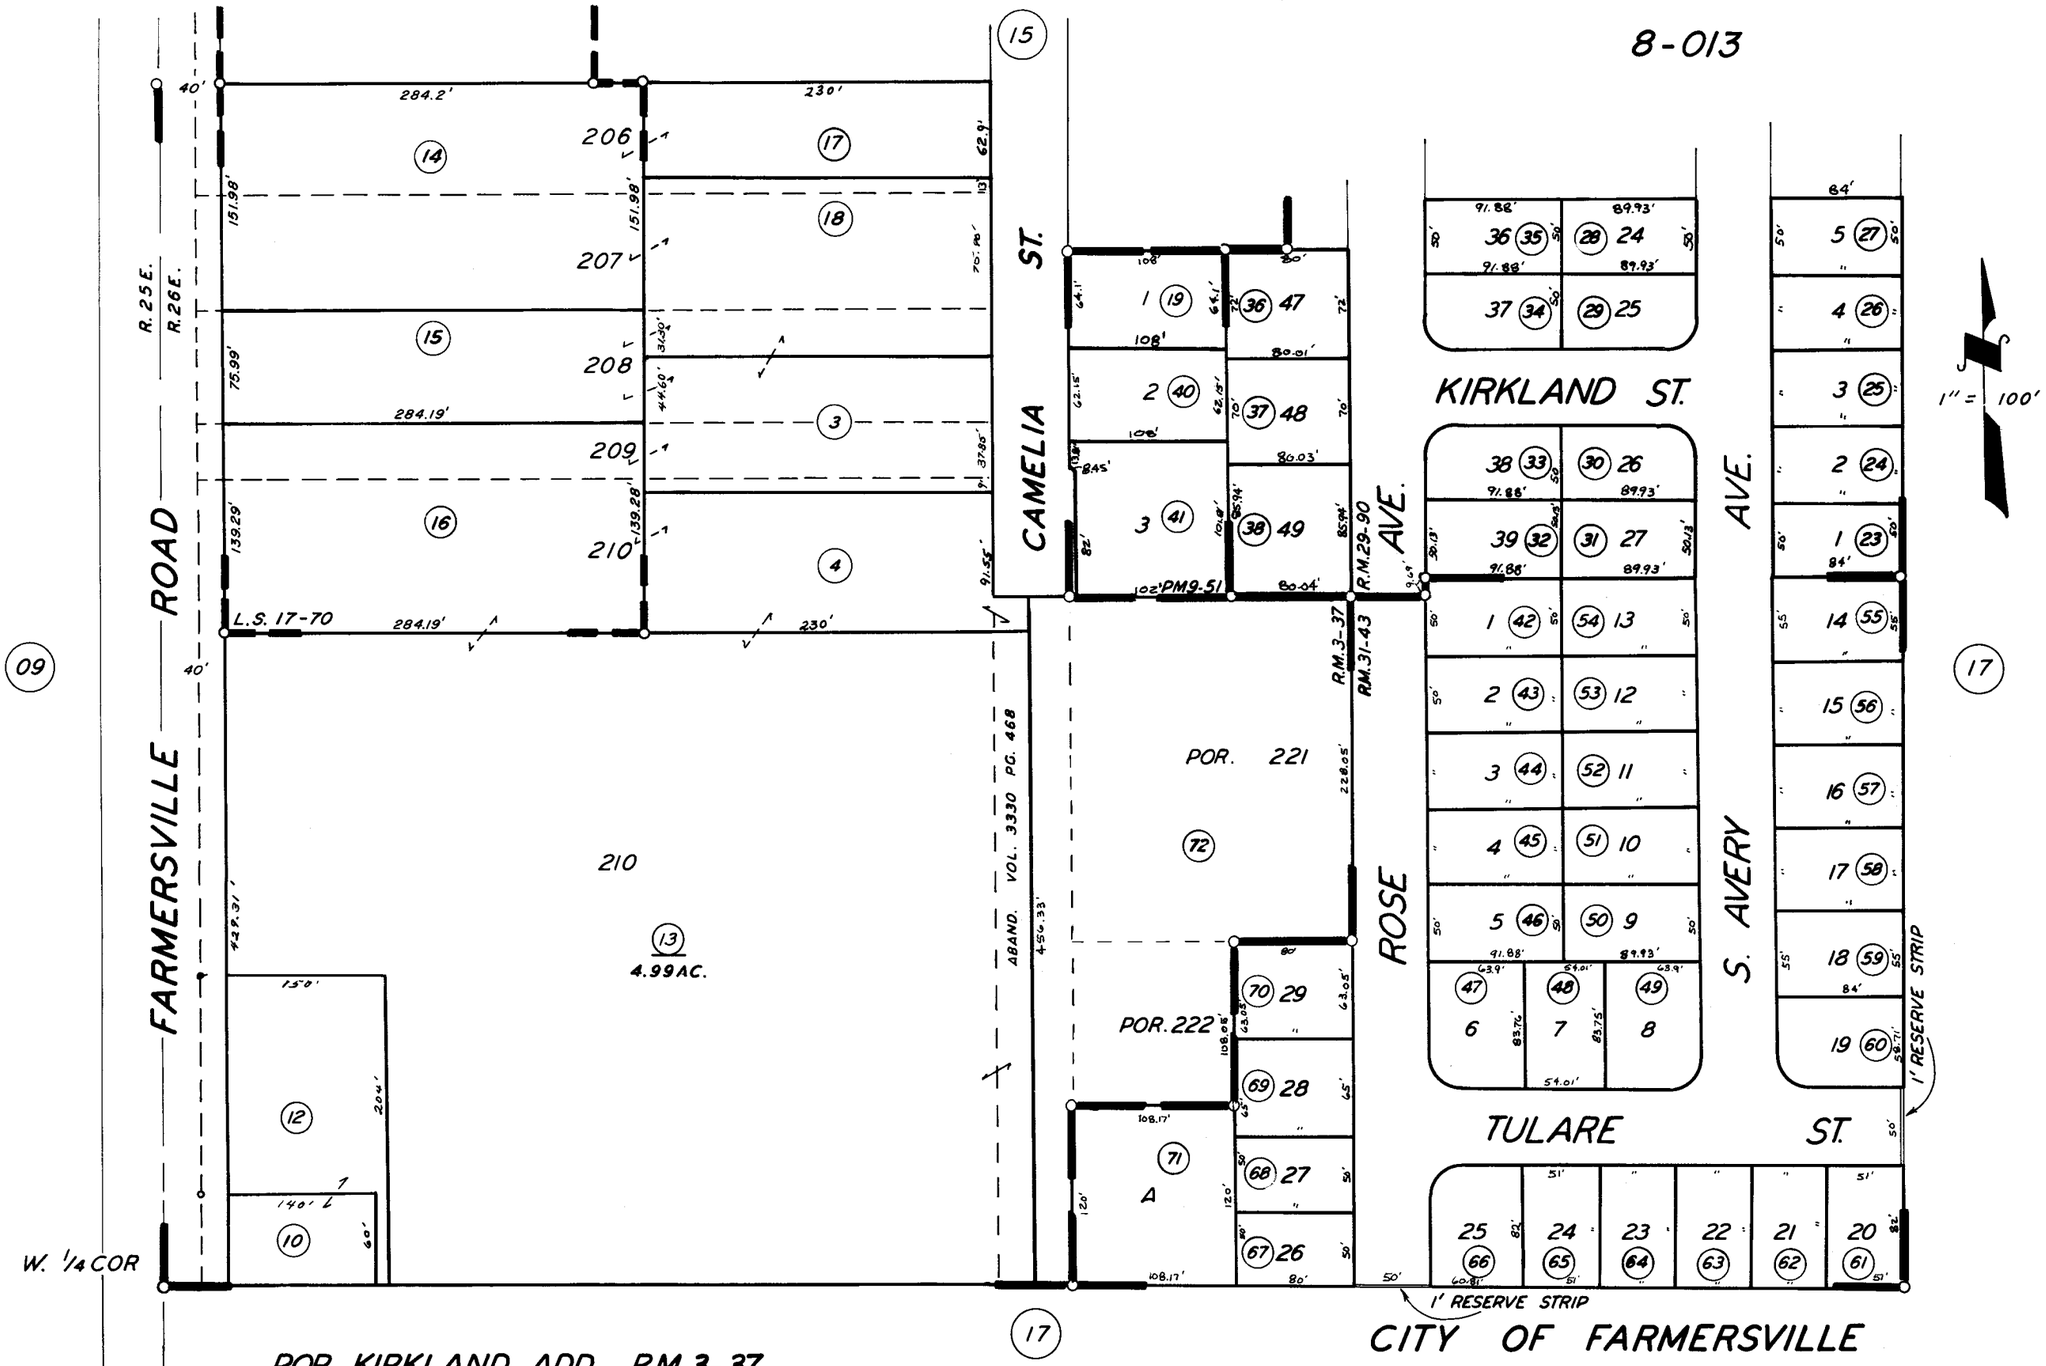

POR. KIRKLAND ADD. R.M.3-37
POR. LANGFORD TRACT NO.1 R.M.29-90
LANGFORD TRACT NO.2 R.M.31-43
PARCEL MAP 850, P.M.9-51
POR. RECORD OF SURVEY, L.S. 17-70

CITY OF FARMERSVILLE

ASSESSOR'S MAPS BK. 130 PG. 16.

COUNTY OF TULARE, CALIF.

NOTE — ASSESSOR'S BLOCK NUMBERS SHOWN IN ELLIPSES
ASSESSOR'S PARCEL NUMBERS SHOWN IN CIRCLES