N1/2 OF NW1/4 SEC.8, T.19S., R.26E., M.D.B.&M.

Tax Area Codes 087-000

133-01

DISCLAIMER

THIS MAP WAS PREPARED FOR LOCAL PROPERTY ASSESSMENT PURPOSES ONLY AND THE PARCELS SHOWN HEREON MAY NOT COMPLY WITH STATE AND LOCAL SUBDIVISION ORDINANCES, AND NO LIABILITY IS ASSUMED FOR THE USE OF THE INFORMATION SHOWN HEREON.

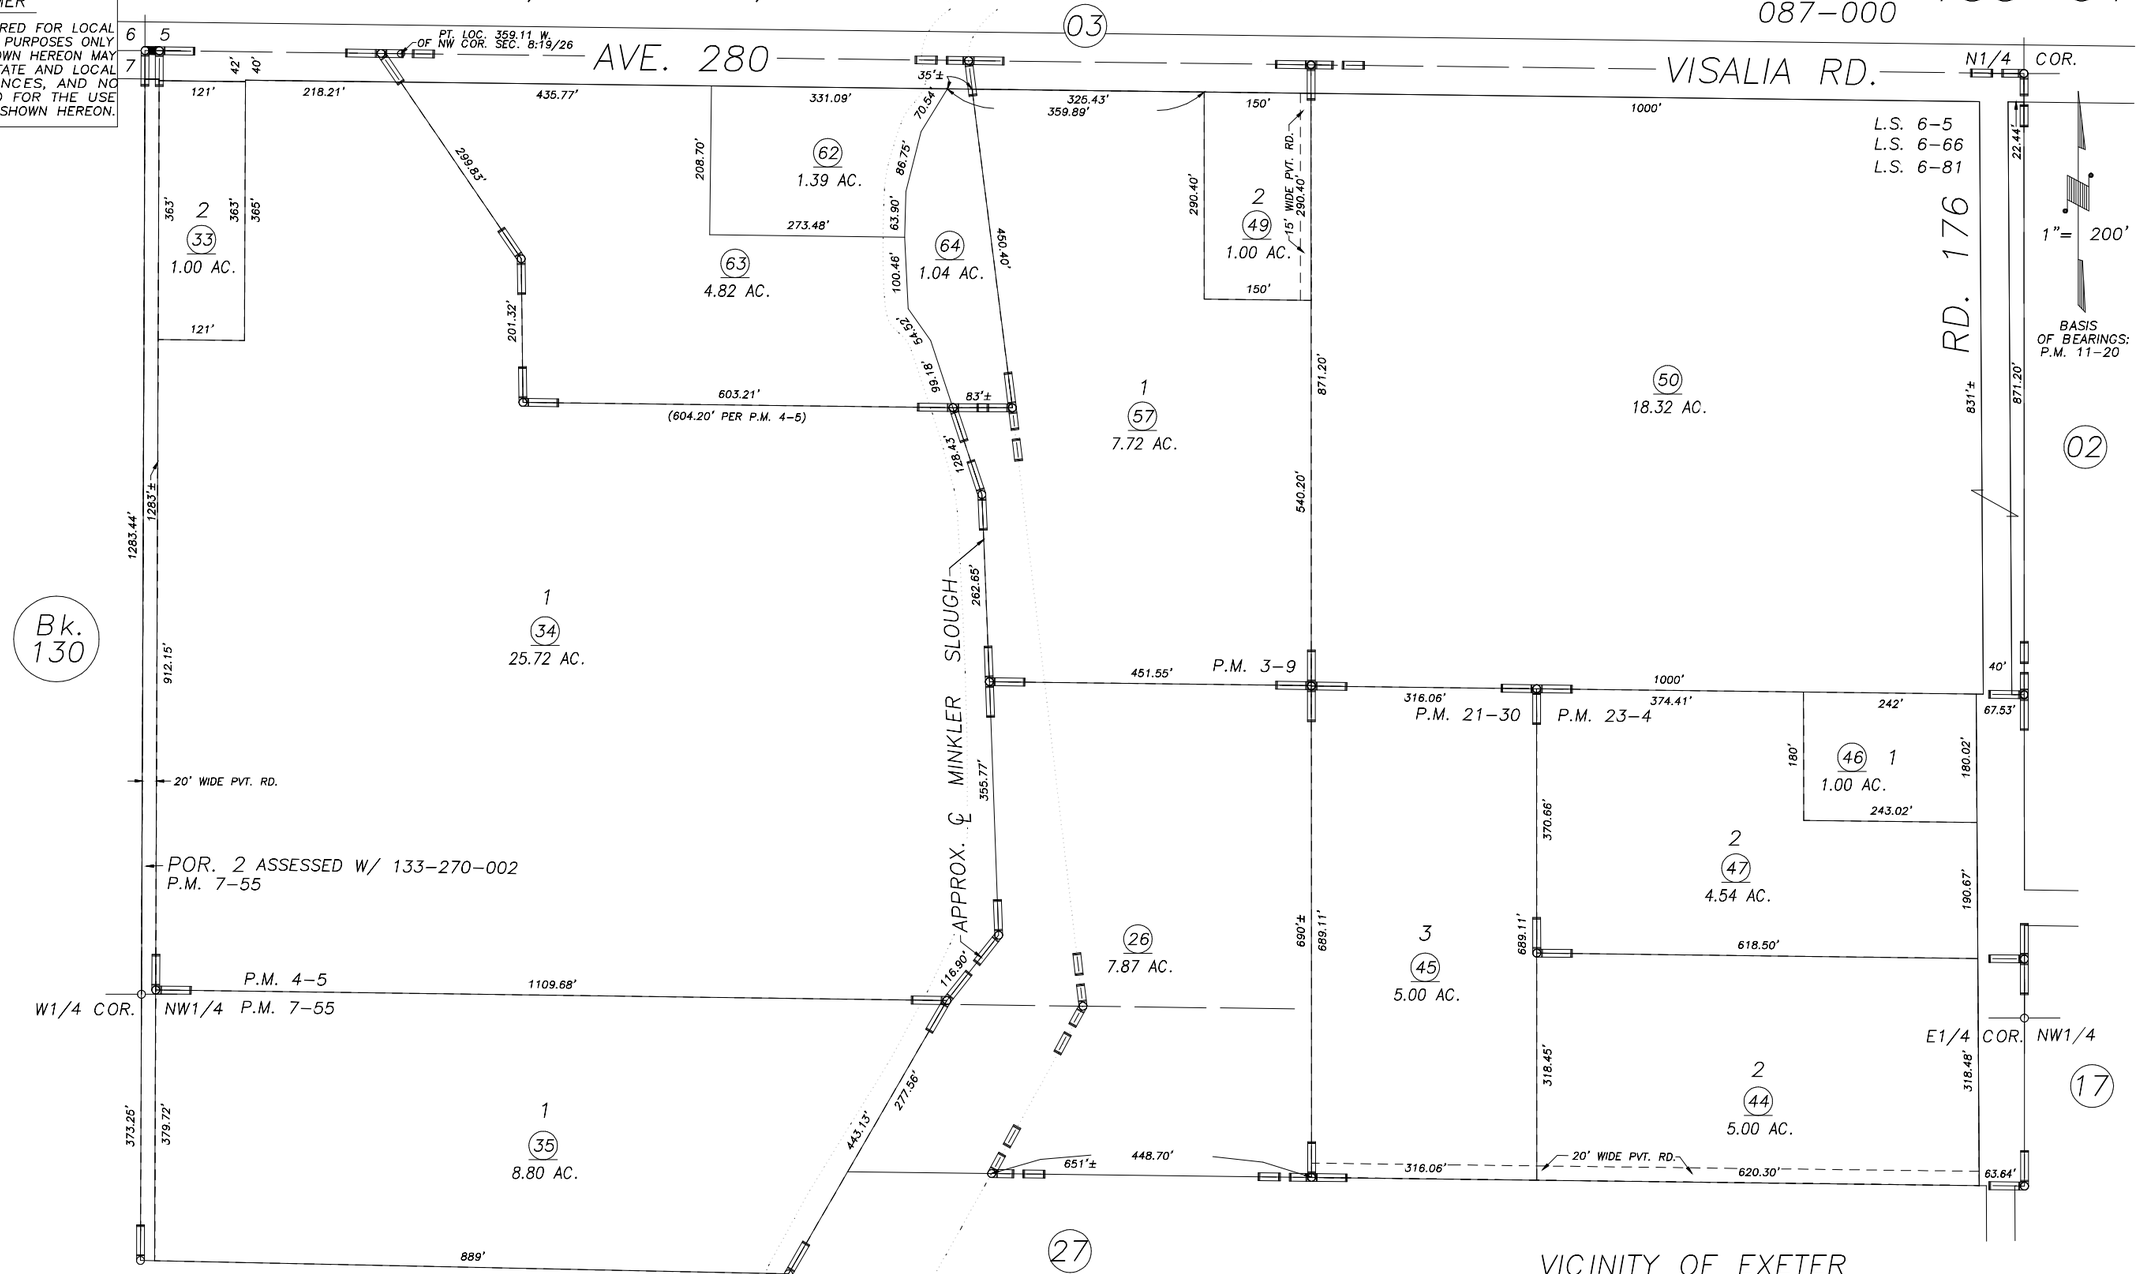

POR. RECORD OF SURVEY, L.S. 6-5
RECORD OF SURVEY, L.S. 6-66
POR. AMMENDED RECORD OF SURVEY, L.S. 6-81
PARCEL MAP NO. 209, P.M. 3-9
PARCEL MAP NO. 305, P.M. 4-5
POR. PARCEL MAP NO. 655, P.M. 7-55
PARCEL MAP NO. 2029, P.M. 21-30
PARCEL MAP NO. 2203, P.M. 23-4

VICINITY OF EXETER
ASSESSOR'S MAPS BK.133 , PG.01
COUNTY OF TULARE, CALIFORNIA, U.S.A.

NOTE: Assessor's Parcel Numbers Shown in Circles (1)
Assessor's Block Numbers Shown in Elipses (123)

REVISION	DATE	TECH
2004-0064074	07/16/2007	JRS