DISCLAIMER

THIS MAP WAS PREPARED FOR LOCAL PROPERTY ASSESSMENT PURPOSES ONLY AND THE PARCELS SHOWN HEREON MAY NOT COMPLY WITH STATE AND LOCAL SUBDIVISION ORDINANCES, AND NO LIABILITY IS ASSUMED FOR THE USE OF THE INFORMATION SHOWN HEREON.

N 1/2 SECTION 4, T.19S., R.26E., M.D.B. & M.

Tax Area Code 133–05
86–009

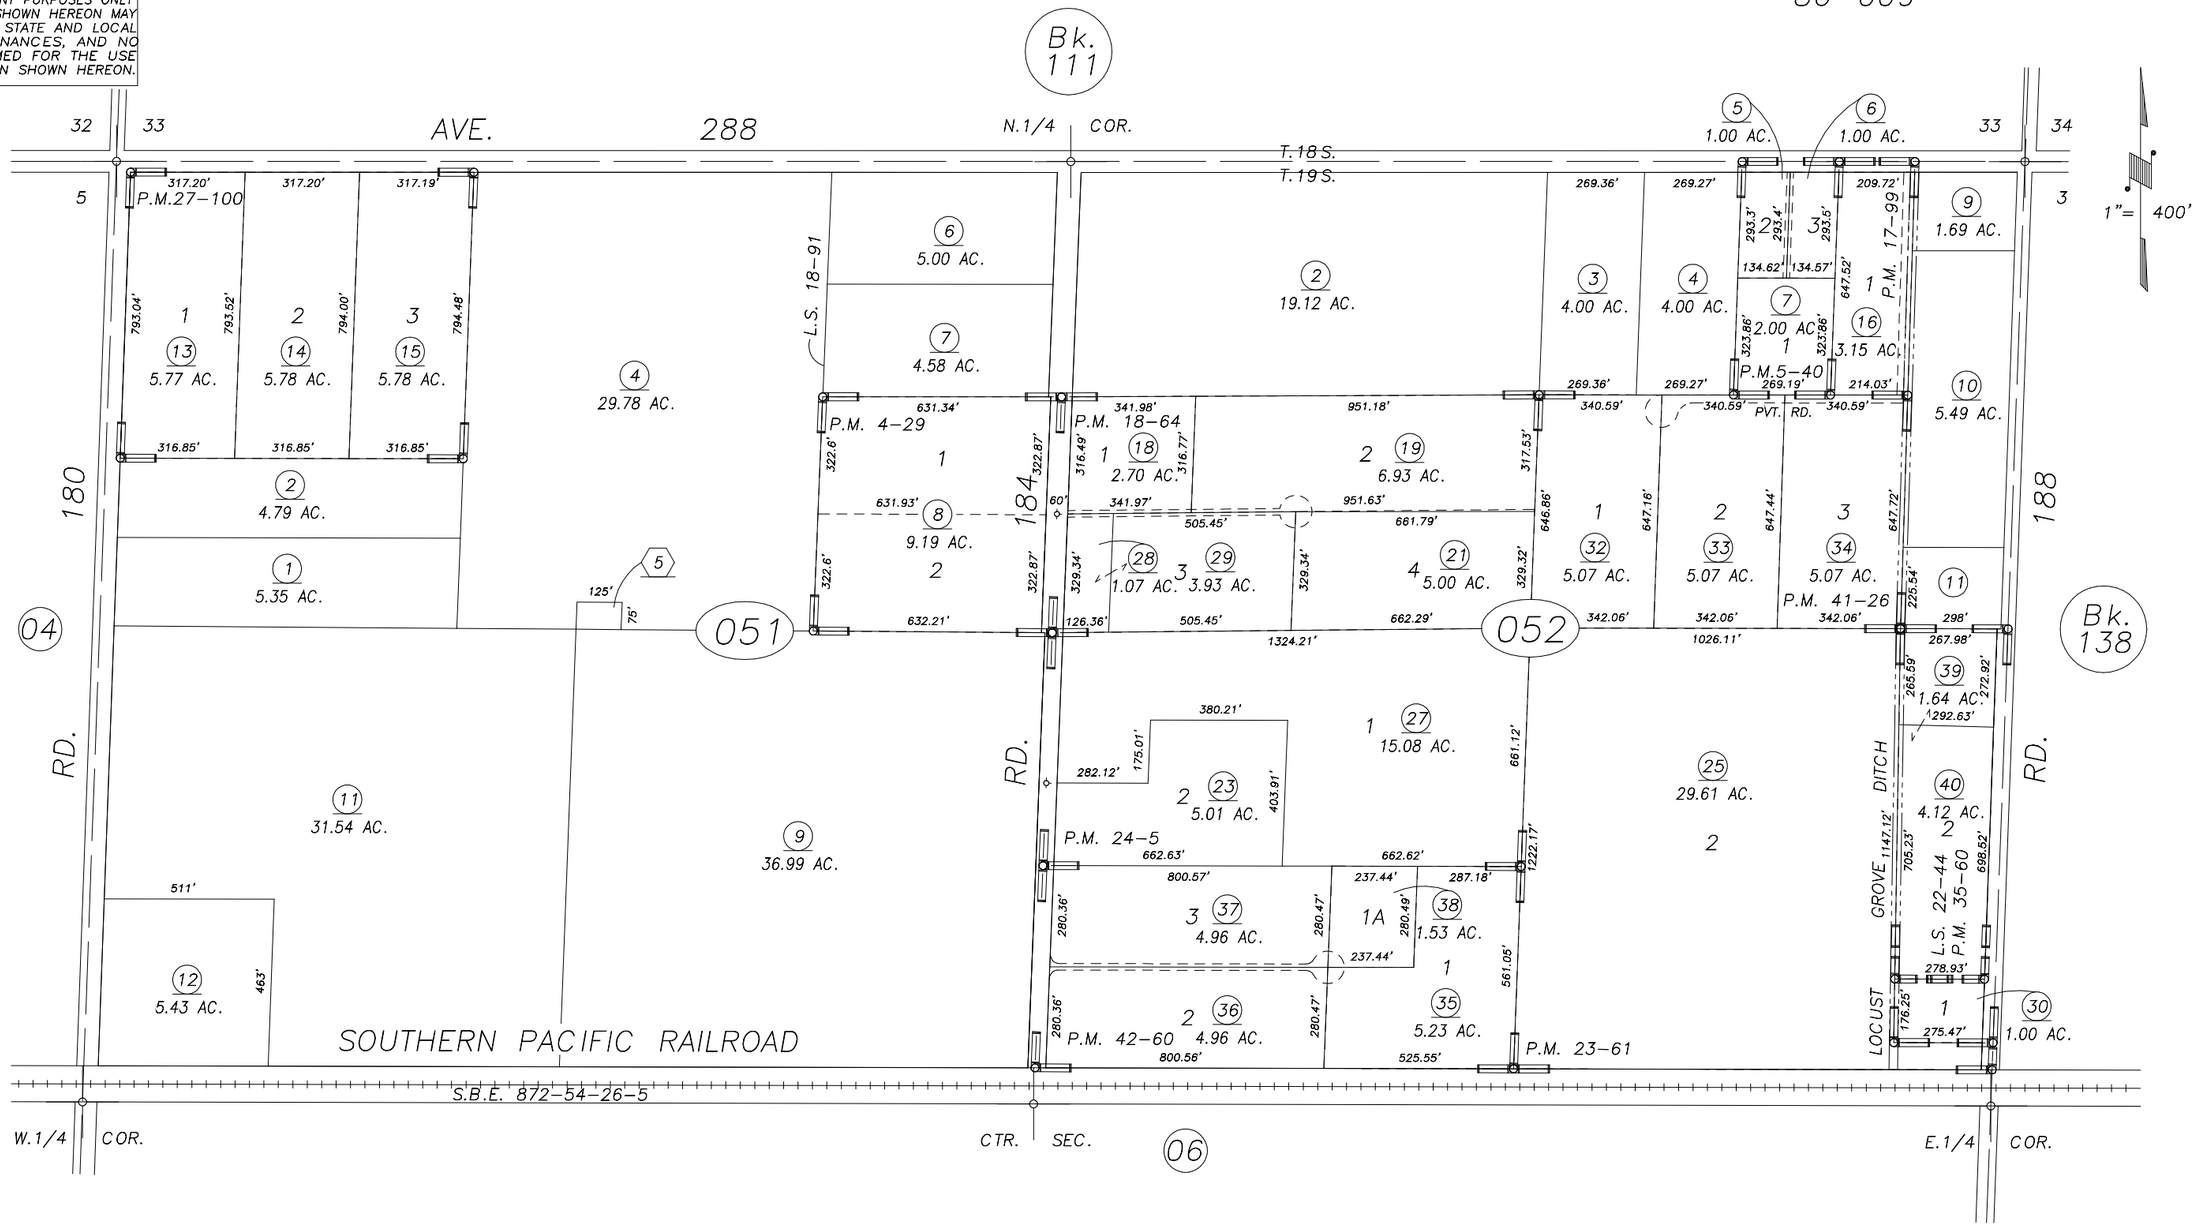

L.S. 22–44	8/12/97	KPT
REVISION	DATE	BY

PARCEL MAP 329, P.M. 4–29
PARCEL MAP 440, P.M. 5–40
PARCEL MAP 1698, P.M. 17–99
PARCEL MAP 1763, P.M. 18–64
PARCEL MAP 2260, P.M. 23–61
PARCEL MAP 2304, P.M. 24–5
PARCEL MAP 2699, P.M. 27–100
PARCEL MAP 3458, P.M. 35–60
RECORD OF SURVEY, L.S. 18–91
PARCEL MAP 4022, P.M. 41–26
PARCEL MAP 4156, P.M. 42–60
RECORD OF SURVEY, L.S. 22–44

NOTE: Assessor's Block Numbers Shown in Ellipses
Assessor's Parcel Numbers Shown in Circles

ASSESSOR'S MAPS BK. 133 , PG. 05 .
COUNTY OF TULARE, CALIF.

98/99