DISCLAIMER

THIS MAP WAS PREPARED FOR LOCAL PROPERTY ASSESSMENT PURPOSES ONLY AND THE PARCELS SHOWN HEREON MAY NOT COMPLY WITH STATE AND LOCAL SUBDIVISION ORDINANCES, AND NO LIABILITY IS ASSUMED FOR THE USE OF THE INFORMATION SHOWN HEREON.

POR. S 1/2 SECTION 4, T.19S., R.26E., M.D.B. & M.

Tax Area Code 133–06
2–002
86–001

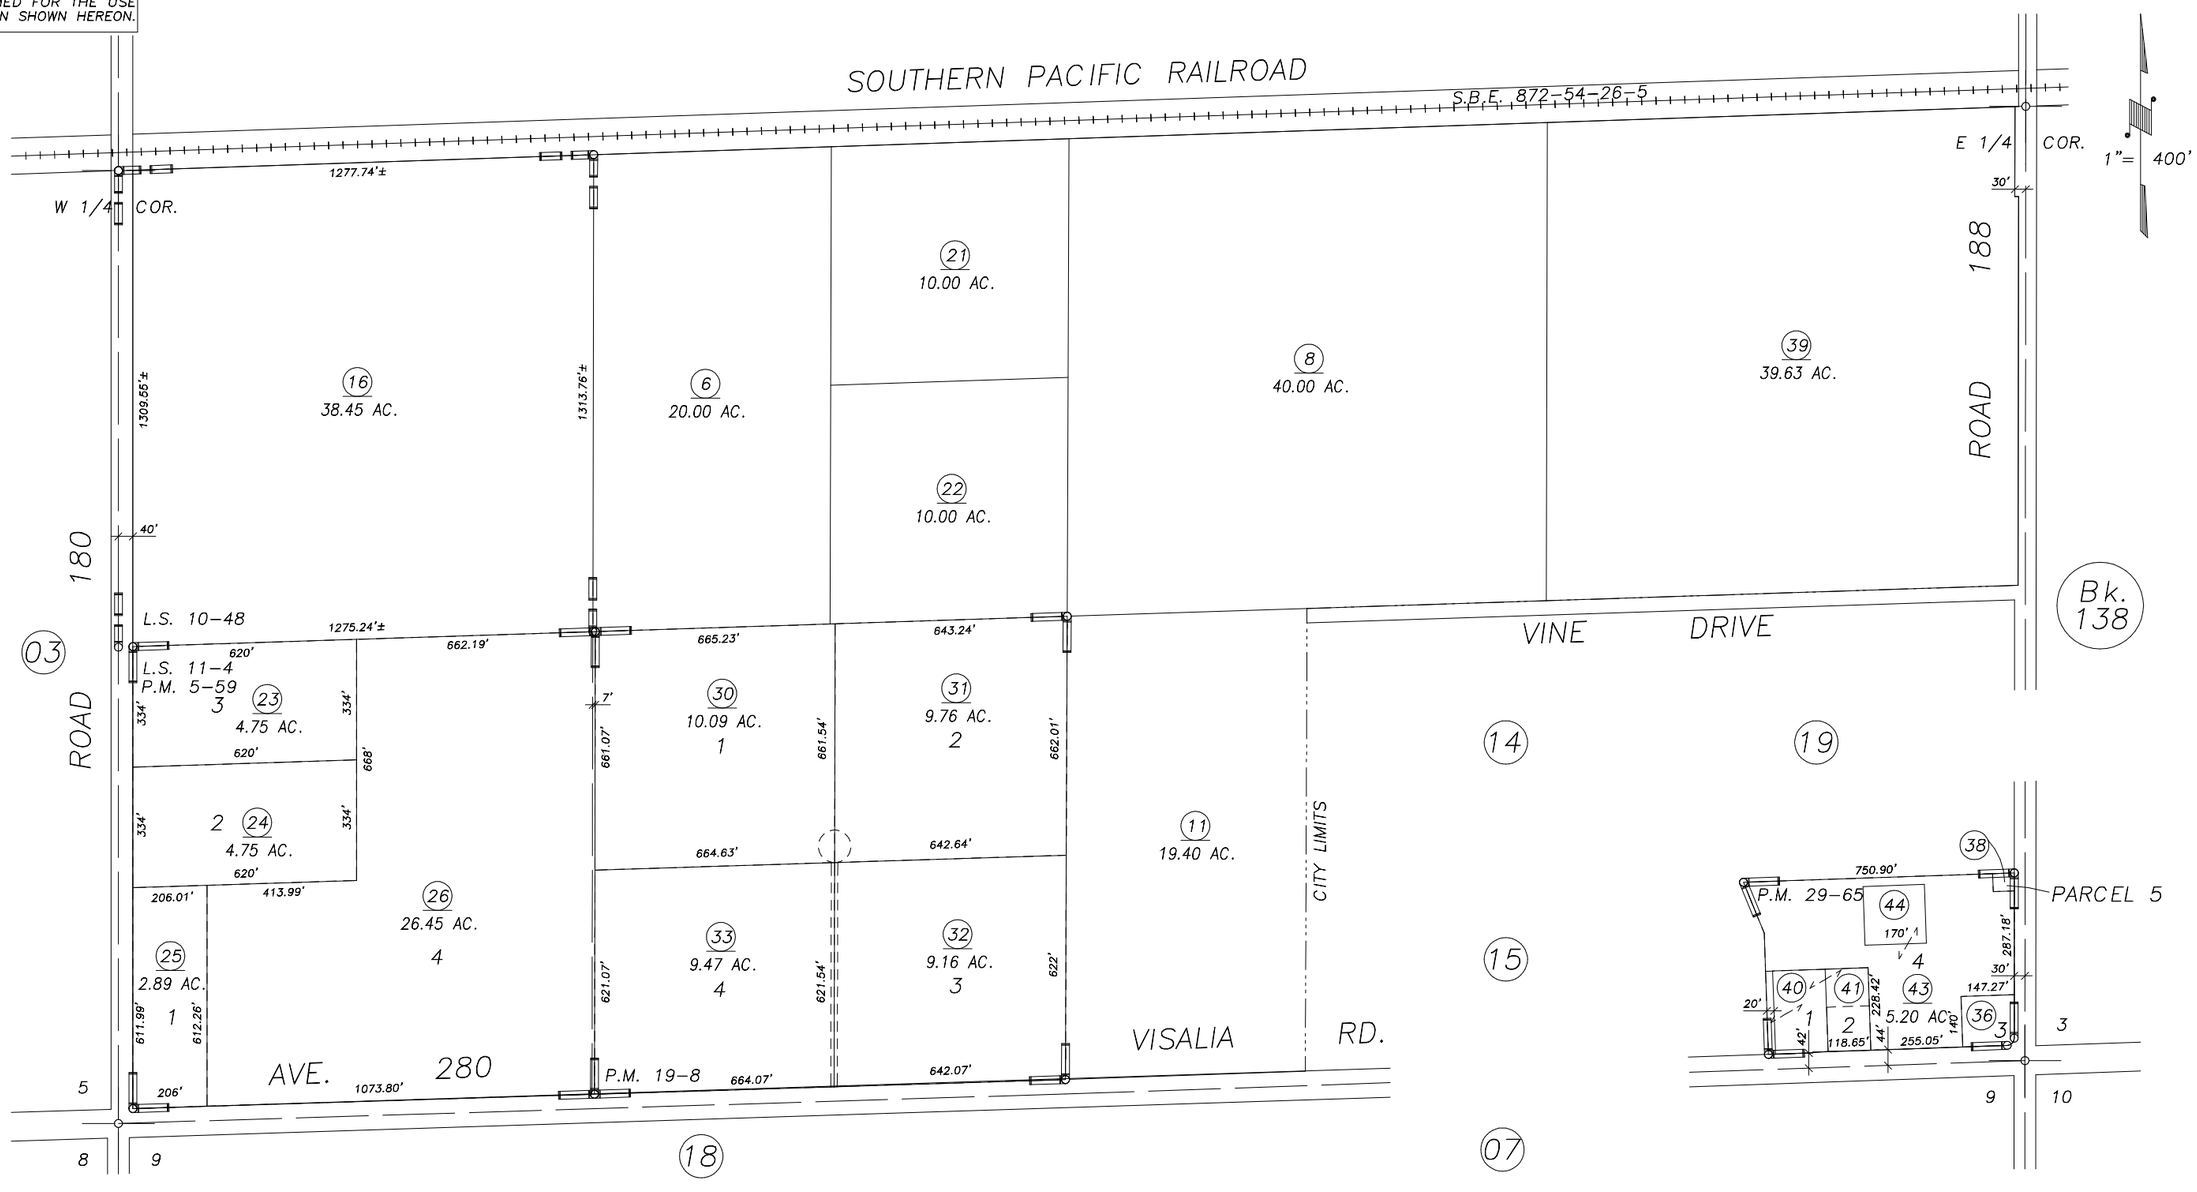

LEASE–APN 44	9/29/94	KPT
REVISION	DATE	BY

RECORD OF SURVEY, L.S. 10–48
RECORD OF SURVEY, L.S. 11–4
PARCEL MAP 459, P.M. 5–59
PARCEL MAP 1807, P.M. 19–8
PARCEL MAP 2864, P.M. 29–65

NOTE: Assessor's Block Numbers Shown in Ellipses
Assessor's Parcel Numbers Shown in Circles

ASSESSOR'S MAPS BK. 133, PG. 06.
COUNTY OF TULARE, CALIF.

94/95