DISCLAIMER

THIS MAP WAS PREPARED FOR LOCAL PROPERTY ASSESSMENT PURPOSES ONLY AND THE PARCELS SHOWN HEREON MAY NOT COMPLY WITH STATE AND LOCAL SUBDIVISION ORDINANCES, AND NO LIABILITY IS ASSUMED FOR THE USE OF THE INFORMATION SHOWN HEREON.

POR. S 1/2 SECTION 4, T.19S., R.26E., M.D.B. & M.

Tax Area Code 133–06

2–002
2–023
86–001

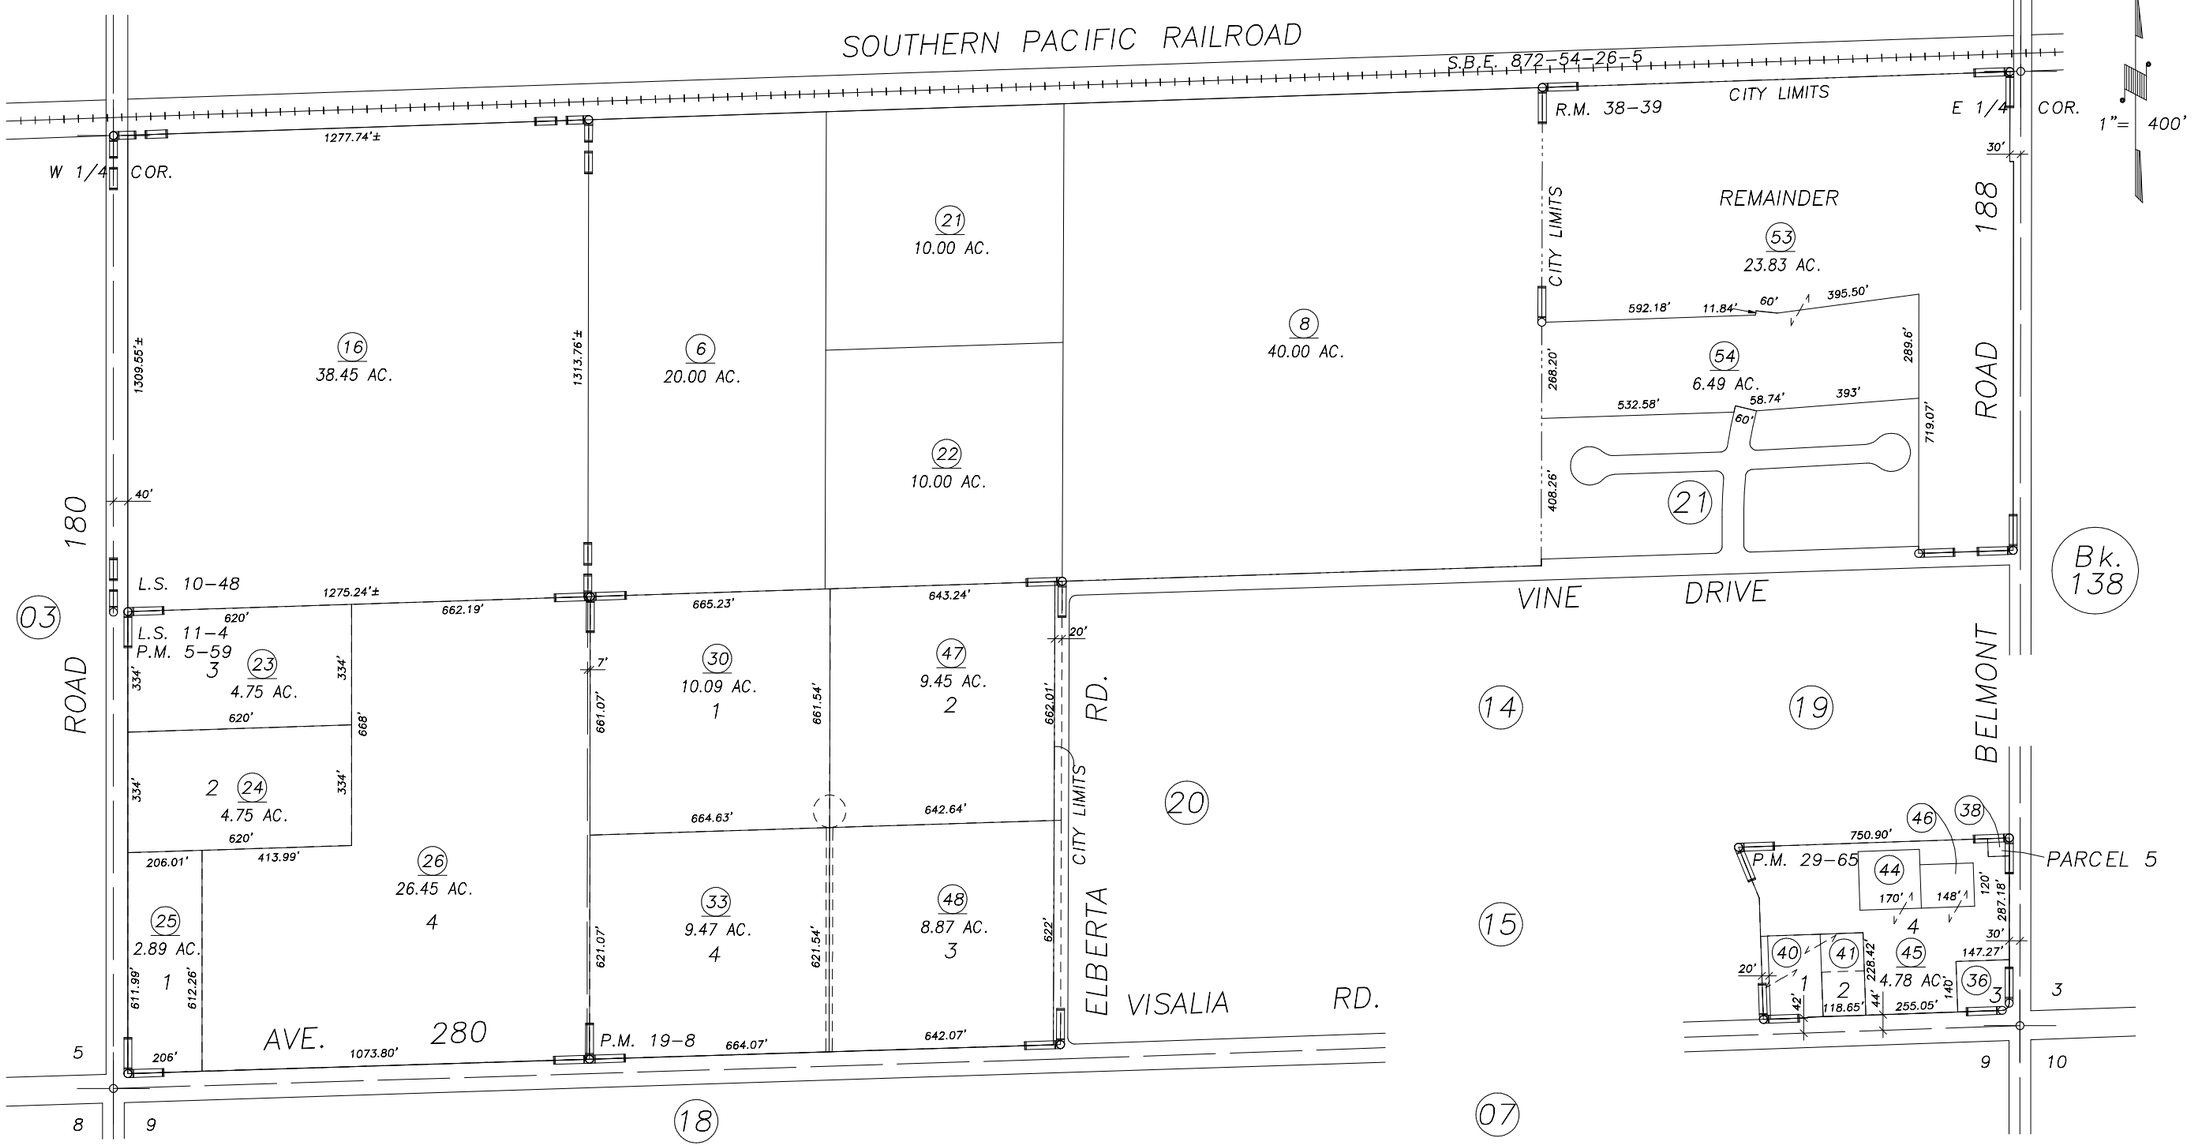

RECORD OF SURVEY, L.S. 10–48
RECORD OF SURVEY, L.S. 11–4
PARCEL MAP 459, P.M. 5–59
PARCEL MAP 1807, P.M. 19–8
PARCEL MAP 2864, P.M. 29–65

CITY OF EXETER
ASSESSOR'S MAPS BK. 133 , PG. 06 .
COUNTY OF TULARE, CALIF.

NOTE: Assessor's Block Numbers Shown in Ellipses
Assessor's Parcel Numbers Shown in Circles

01/02

DOC.2000–28823	6/30/00	KPT
REVISION	DATE	BY