DISCLAIMER

THIS MAP WAS PREPARED FOR LOCAL PROPERTY ASSESSMENT PURPOSES ONLY AND THE PARCELS SHOWN HEREON MAY NOT COMPLY WITH STATE AND LOCAL SUBDIVISION ORDINANCES, AND NO LIABILITY IS ASSUMED FOR THE USE OF THE INFORMATION SHOWN HEREON.

S1/2 SEC.4, T.19S., R.26E., M.D.B.&M.

Tax Area Code 133-06
002-002
002-023
086-001

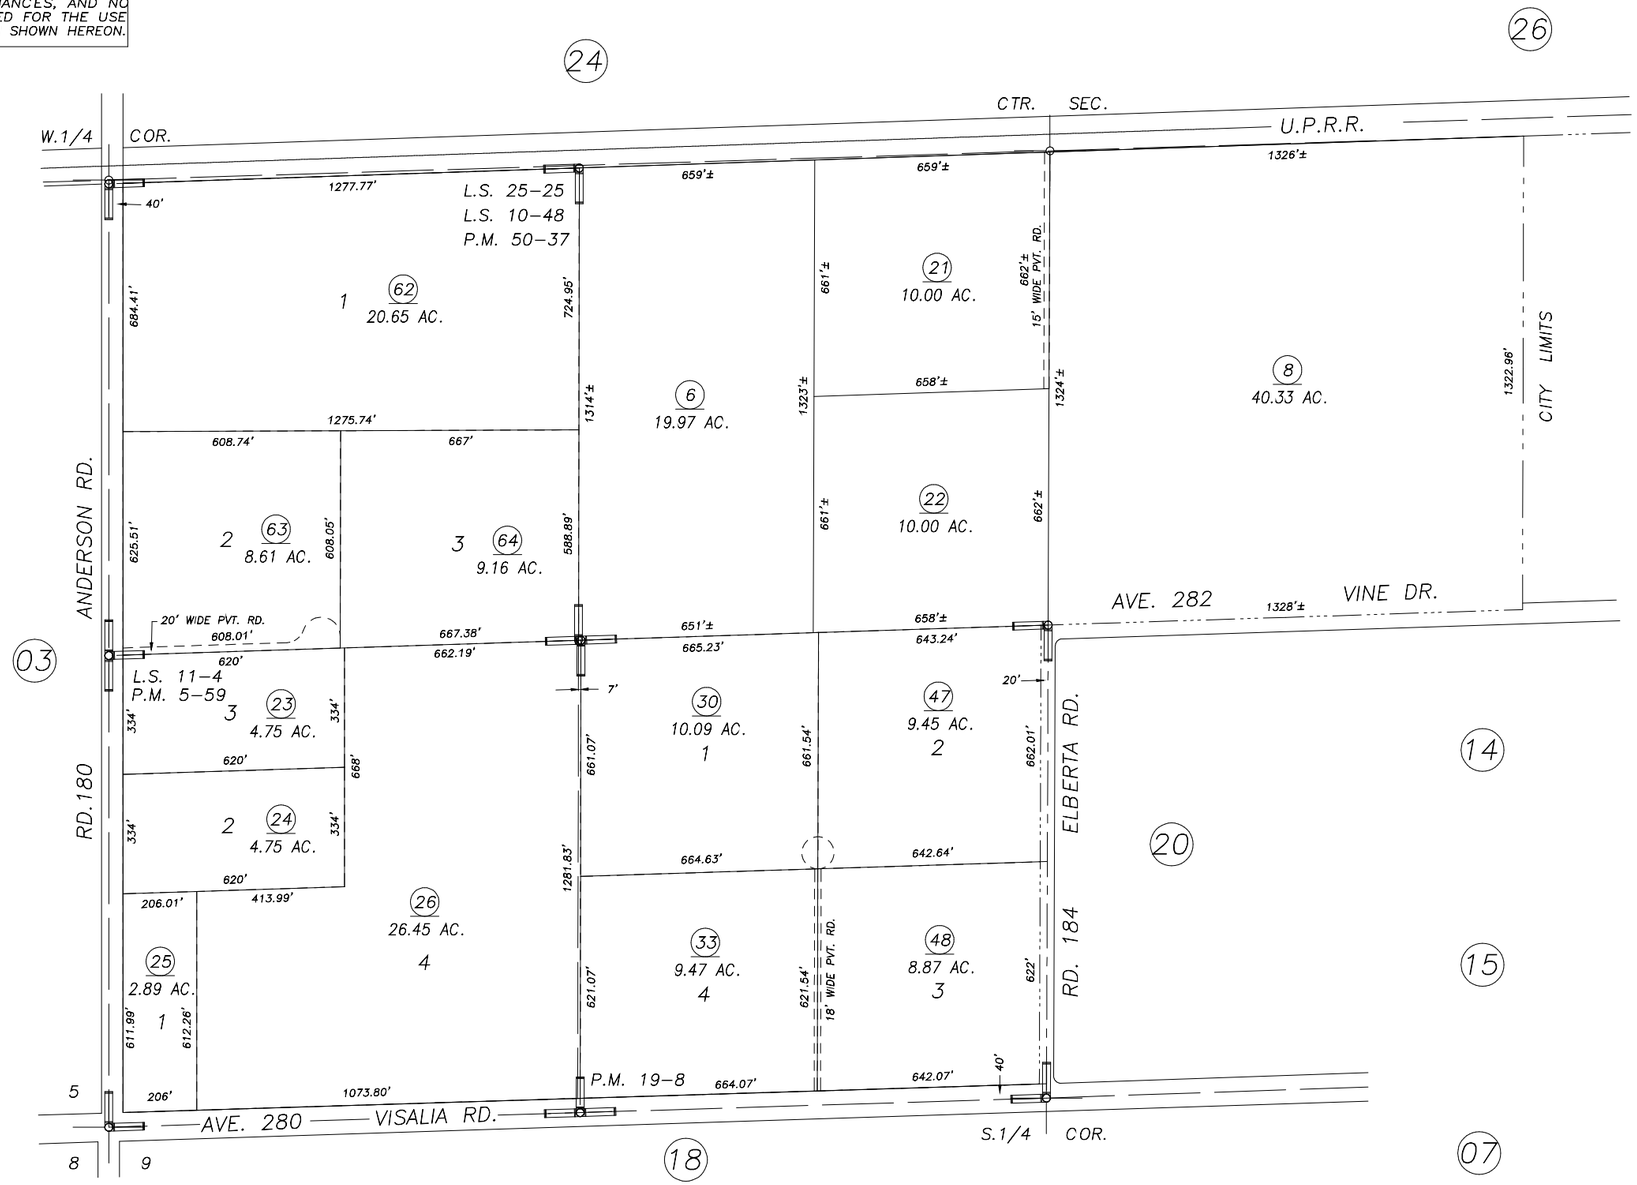

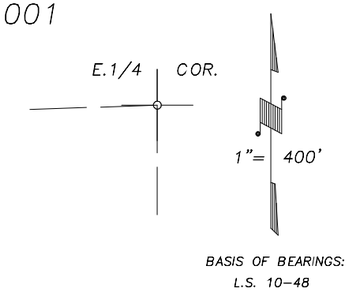

22

21

Bk. 138

RECORD OF SURVEY, L.S. 10-48
RECORD OF SURVEY, L.S. 11-4
PARCEL MAP NO. 459, P.M. 5-59
PARCEL MAP NO. 1807, P.M. 19-8
PARCEL MAP 2864, P.M. 29-65
RECORD OF SURVEY, L.S. 25-25
PARCEL MAP NO. 4932, P.M. 50-37

VICINITY OF EXETER
ASSESSOR'S MAPS BK.133 , PG.06
COUNTY OF TULARE, CALIFORNIA, U.S.A.

NOTE: Assessor's Parcel Numbers Shown in Circles (1)
Assessor's Block Numbers Shown in Elipses (123)

REVISION	DATE	TECH
2008-0082692	4/07/2010	CBT