DISCLAIMER

THIS MAP WAS PREPARED FOR LOCAL PROPERTY ASSESSMENT PURPOSES ONLY. THE PARCELS SHOWN HEREON MAY NOT COMPLY WITH STATE AND LOCAL SUBDIVISION ORDINANCES. NO LIABILITY IS ASSUMED FOR THE USE OF THE INFORMATION HEREON.

REVISED: 04/30/2013
REASON: 2011-0048755
CAD TECH: LLB

POR. N1/2 SEC. 9, T. 19 S., R. 26 E., M.D.B. & M.

TAX CODE AREA
086-001
002-023
002-009

133-07

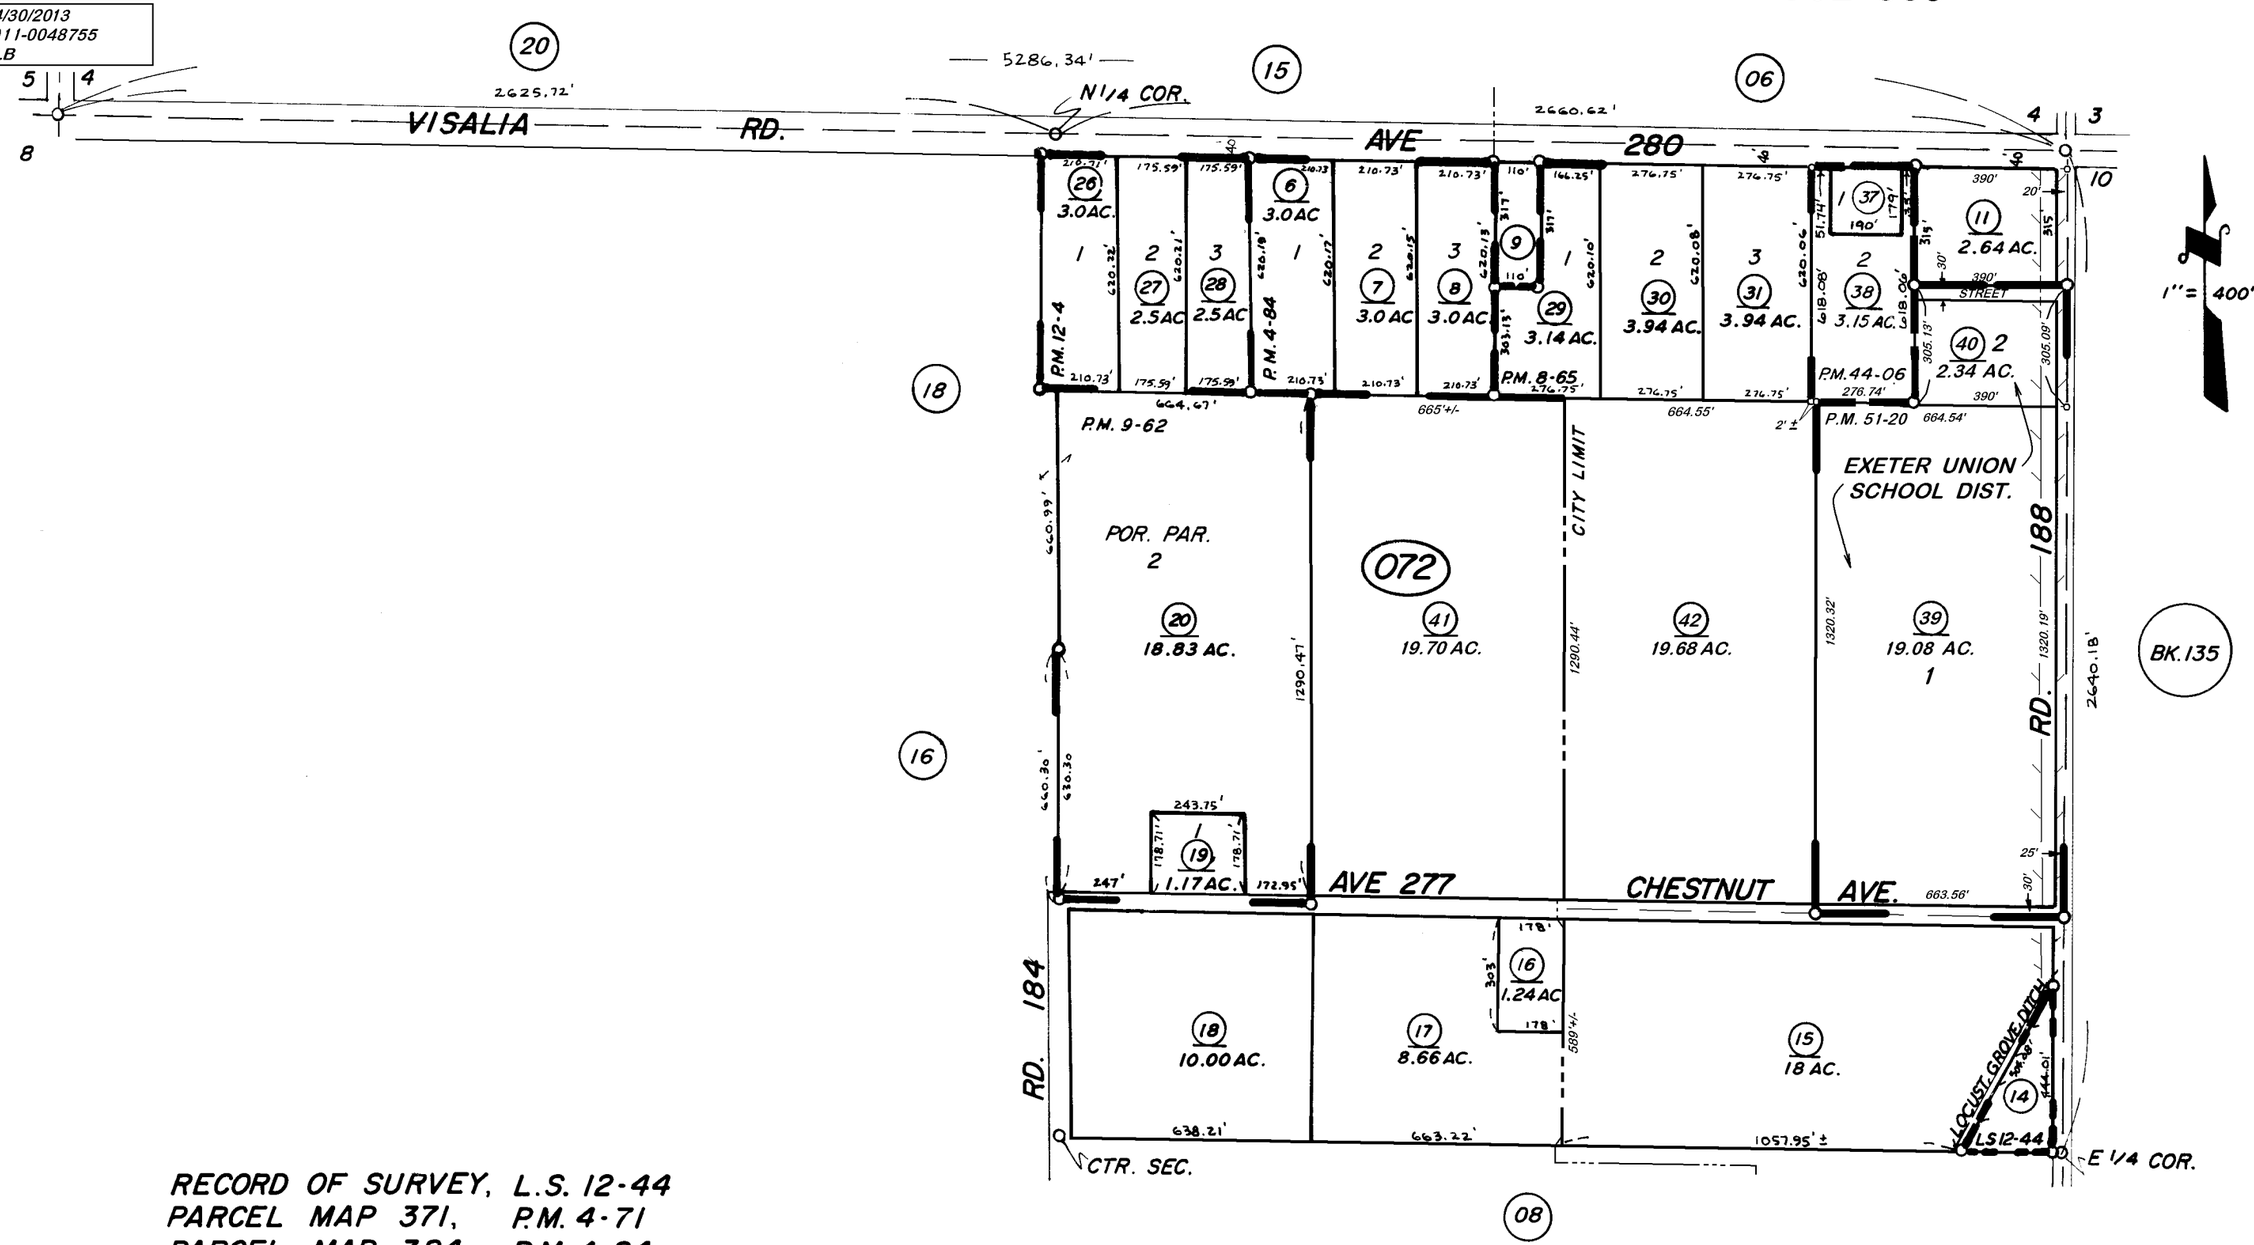

RECORD OF SURVEY, L.S. 12-44
PARCEL MAP 371, P.M. 4-71
PARCEL MAP 384, P.M. 4-84
PARCEL MAP 765, P.M. 8-65
PARCEL MAP 4302, P.M. 44-06
PARCEL MAP 1103, P.M. 12-4
PARCEL MAP 1287, P.M. 13-88
PARCEL MAP 5014, P.M. 51-20

NOTE—ASSESSOR'S BLOCK NUMBERS SHOWN IN ELLIPSES
ASSESSOR'S PARCEL NUMBERS SHOWN IN CIRCLES

VICINITY OF EXETER
ASSESSOR'S MAPS BK. 133 PG. 07
COUNTY OF TULARE, CALIF.