DISCLAIMER

THIS MAP WAS PREPARED FOR LOCAL PROPERTY ASSESSMENT PURPOSES ONLY. THE PARCESL SHOWN HEREON MAY NOT COMPLY WITH STATE AND LOCAL SUBDIVISION ORDINANCES. NO LIABILITY IS ASSUMED FOR THE USE OF THE INFORMATION HEREON. R & T CODE SEC. 327, 408.3, ETC.

REVISED: 09/19/2014
REASON: 2014-0045687
CAD TECH: LLB

POR. N 1/2 SEC. 9, T. 19 S., R. 26 E., M.D.B. & M.

TAX CODE AREA
086-001
002-023
002-009

133-07

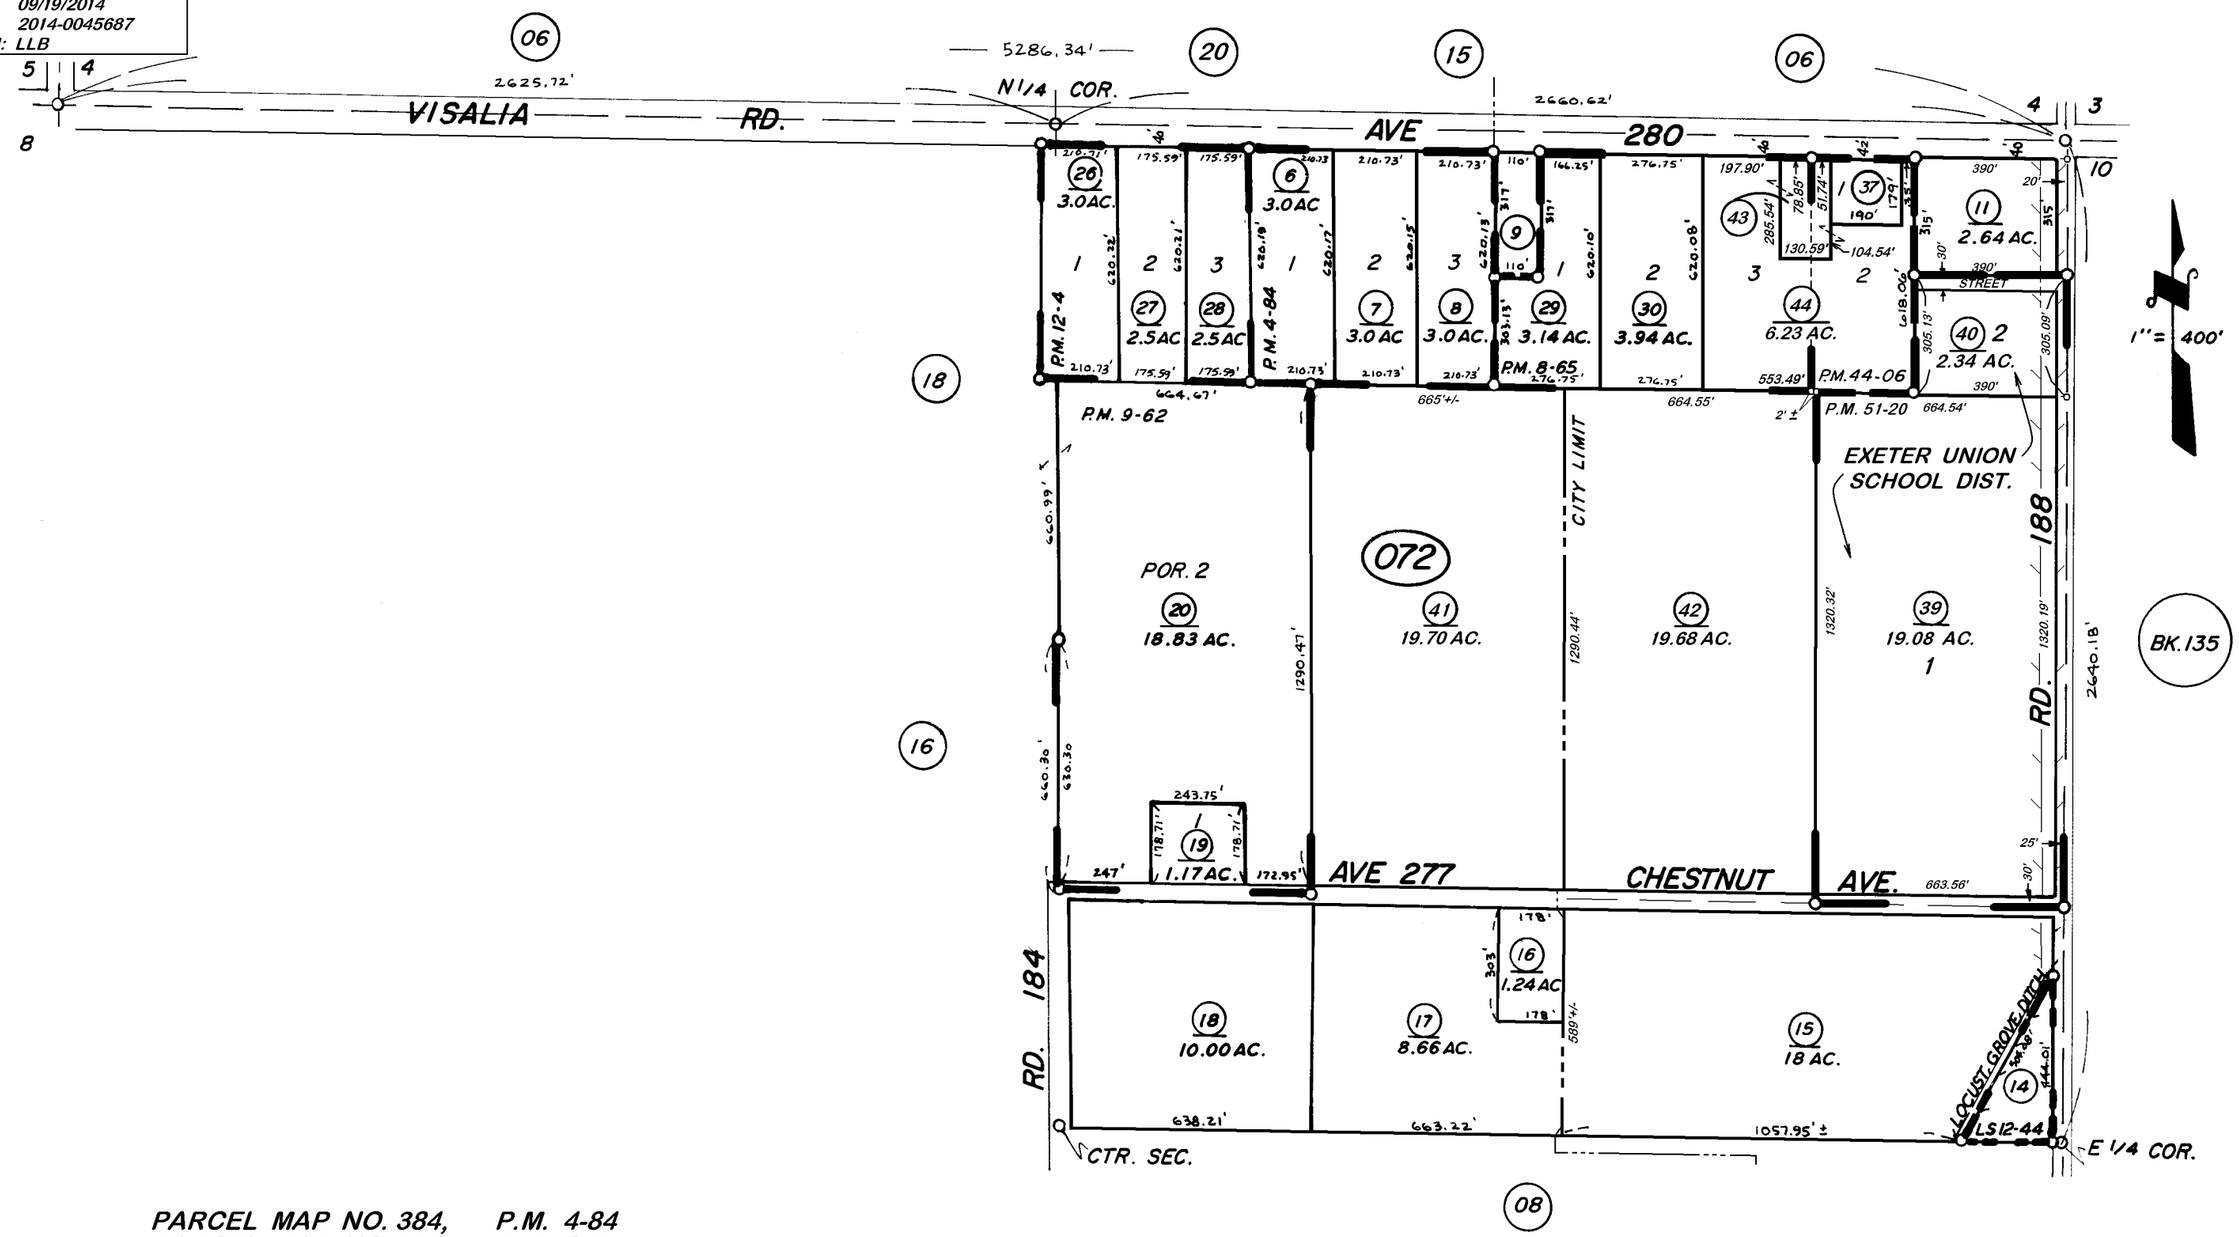

PARCEL MAP NO. 384, P.M. 4-84
PARCEL MAP NO. 765, P.M. 8-65
POR. PARCEL MAP NO. 861, P.M. 9-62
PARCEL MAP NO. 1103, P.M. 12-4
RECORD OF SURVEY, L.S. 12-44
PARCEL MAP NO. 4302, P.M. 44-06
PARCEL MAP NO. 5014, P.M. 51-20
POR. RECORD OF SURVEY, L.S. 32-47 (N 1/2 SEC.9,ETC.)

NOTE—ASSESSOR'S BLOCK NUMBERS SHOWN IN ELLIPSES
ASSESSOR'S PARCEL NUMBERS SHOWN IN CIRCLES

VICINITY OF EXETER
ASSESSOR'S MAPS BK. 133 PG. 07
COUNTY OF TULARE, CALIF.