DISCLAIMER

THIS MAP WAS PREPARED FOR LOCAL PROPERTY ASSESSMENT PURPOSES ONLY AND THE PARCELS SHOWN HEREON MAY NOT COMPLY WITH STATE AND LOCAL SUBDIVISION ORDINANCES, AND NO LIABILITY IS ASSUMED FOR THE USE OF THE INFORMATION SHOWN HEREON.

# S 1/2 NW 1/4 SECTION 9, T.19S., R.26E., M.D.B. & M.

Tax Area Code 133-16
86-001

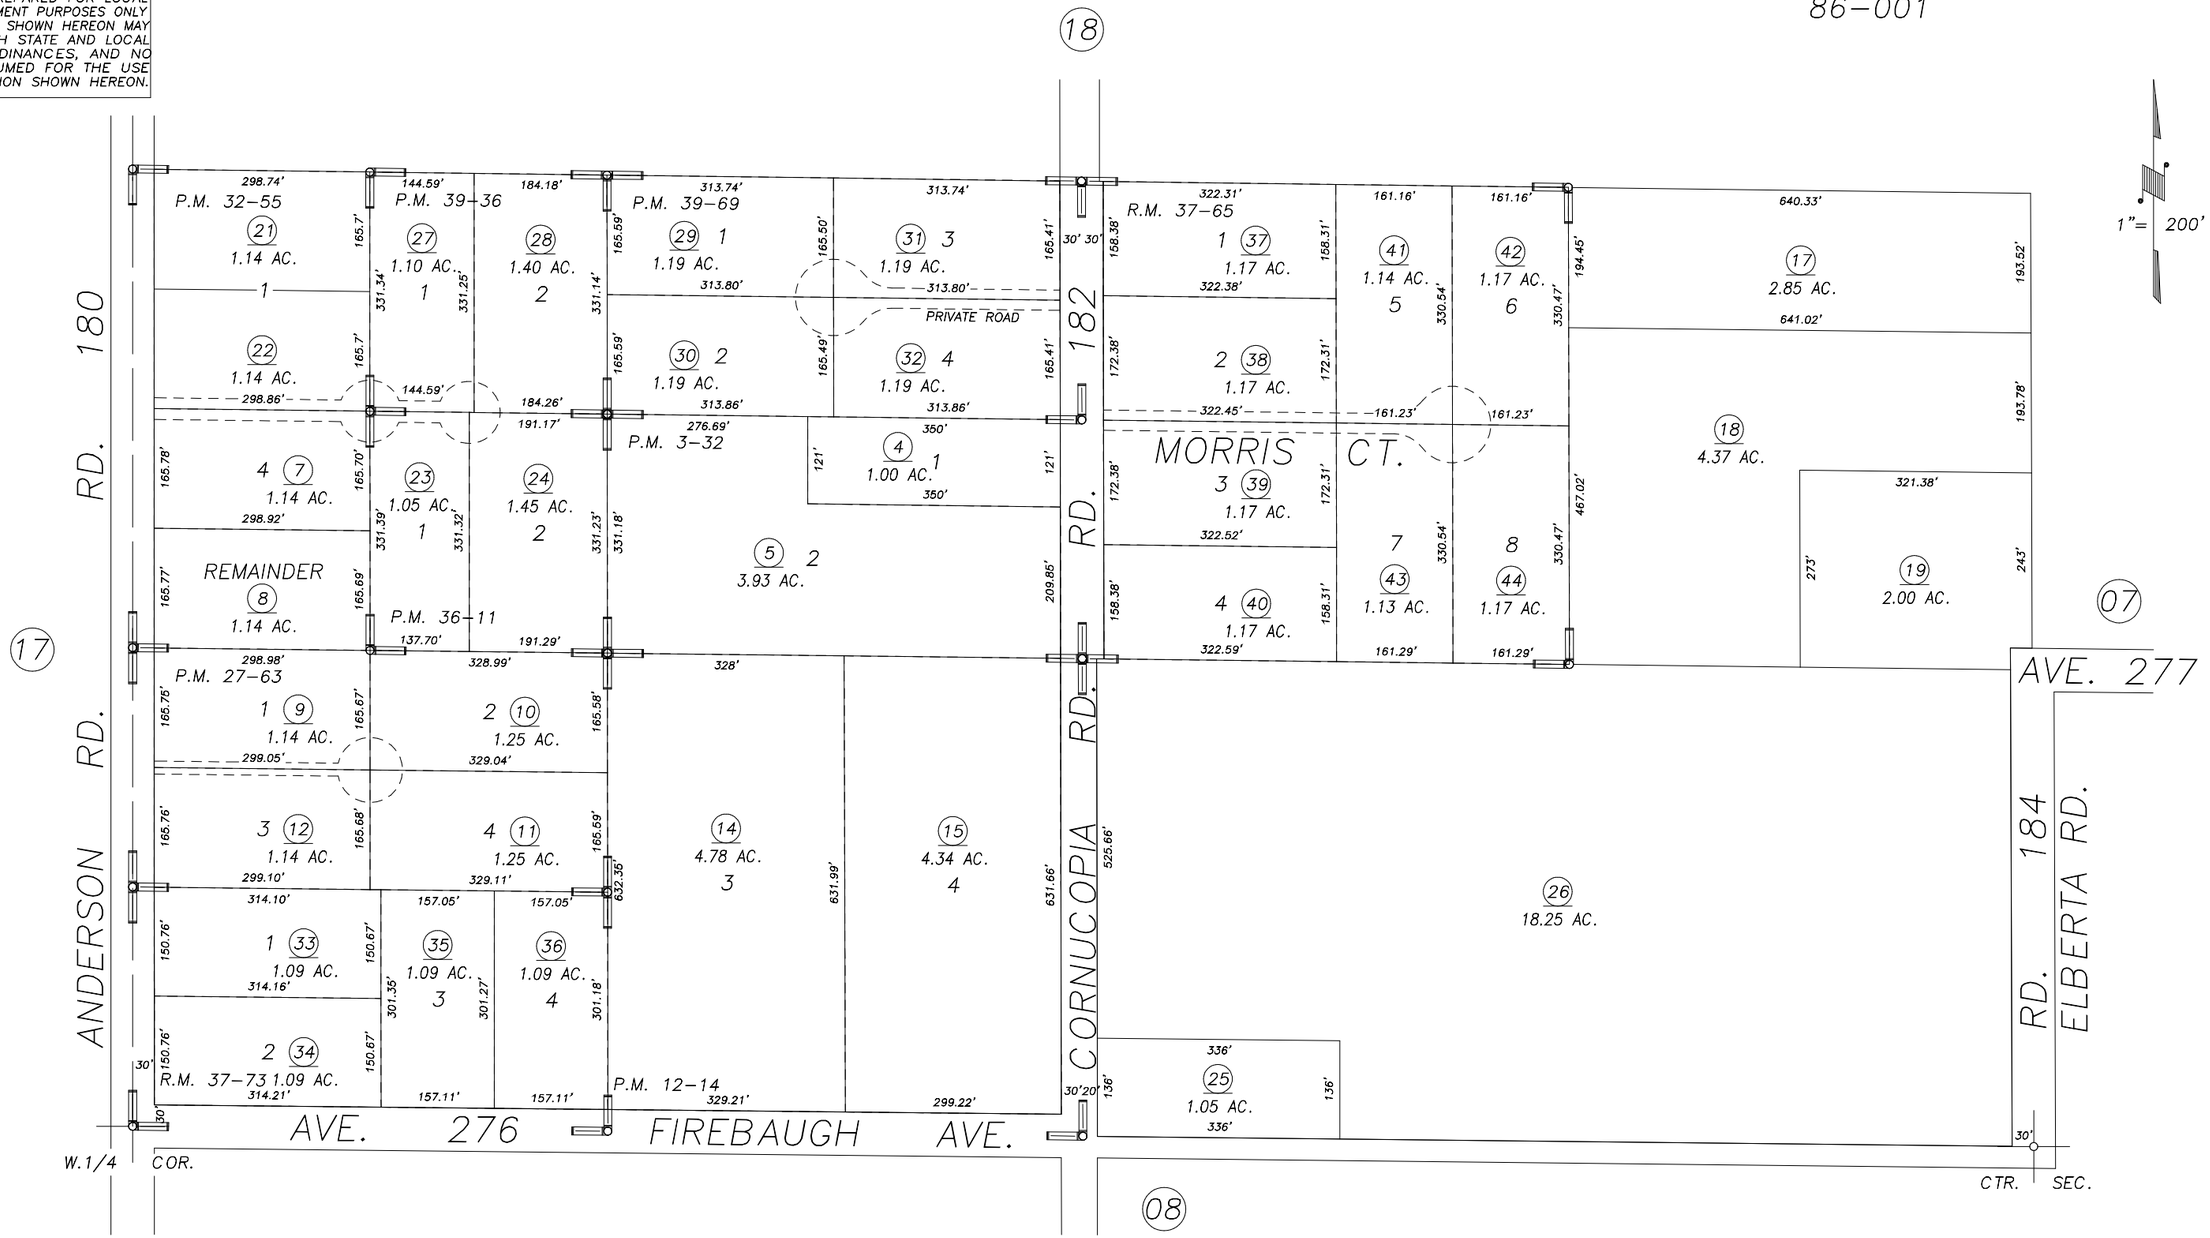


| R.M. 37-65 | 10/17/97 | KPT |
|---|---|---|
| REVISION | DATE | BY |

PARCEL MAP 232, P.M. 3-32
PARCEL MAP 1113, P.M. 12-14
PARCEL MAP 2662, P.M. 27-63
PARCEL MAP 3154, P.M. 32-55
PARCEL MAP 3509, P.M. 36-11
PARCEL MAP 3833, P.M. 39-36
PARCEL MAP 3866, P.M. 39-69

TRACT NO. 698, R.M. 37-73
TRACT NO. 730, R.M. 37-65

ASSESSOR'S MAPS BK. 133, PG. 16.
COUNTY OF TULARE, CALIF.

NOTE: Assessor's Block Numbers Shown in Ellipses
Assessor's Parcel Numbers Shown in Circles

98/99