N1/2 OF NE1/4 SEC.4, T.19S., R.26E., M.D.B.&M.

Tax Area Codes 133–25
086–009

DISCLAIMER

THIS MAP WAS PREPARED FOR LOCAL PROPERTY ASSESSMENT PURPOSES ONLY AND THE PARCELS SHOWN HEREON MAY NOT COMPLY WITH STATE AND LOCAL SUBDIVISION ORDINANCES, AND NO LIABILITY IS ASSUMED FOR THE USE OF THE INFORMATION SHOWN HEREON.

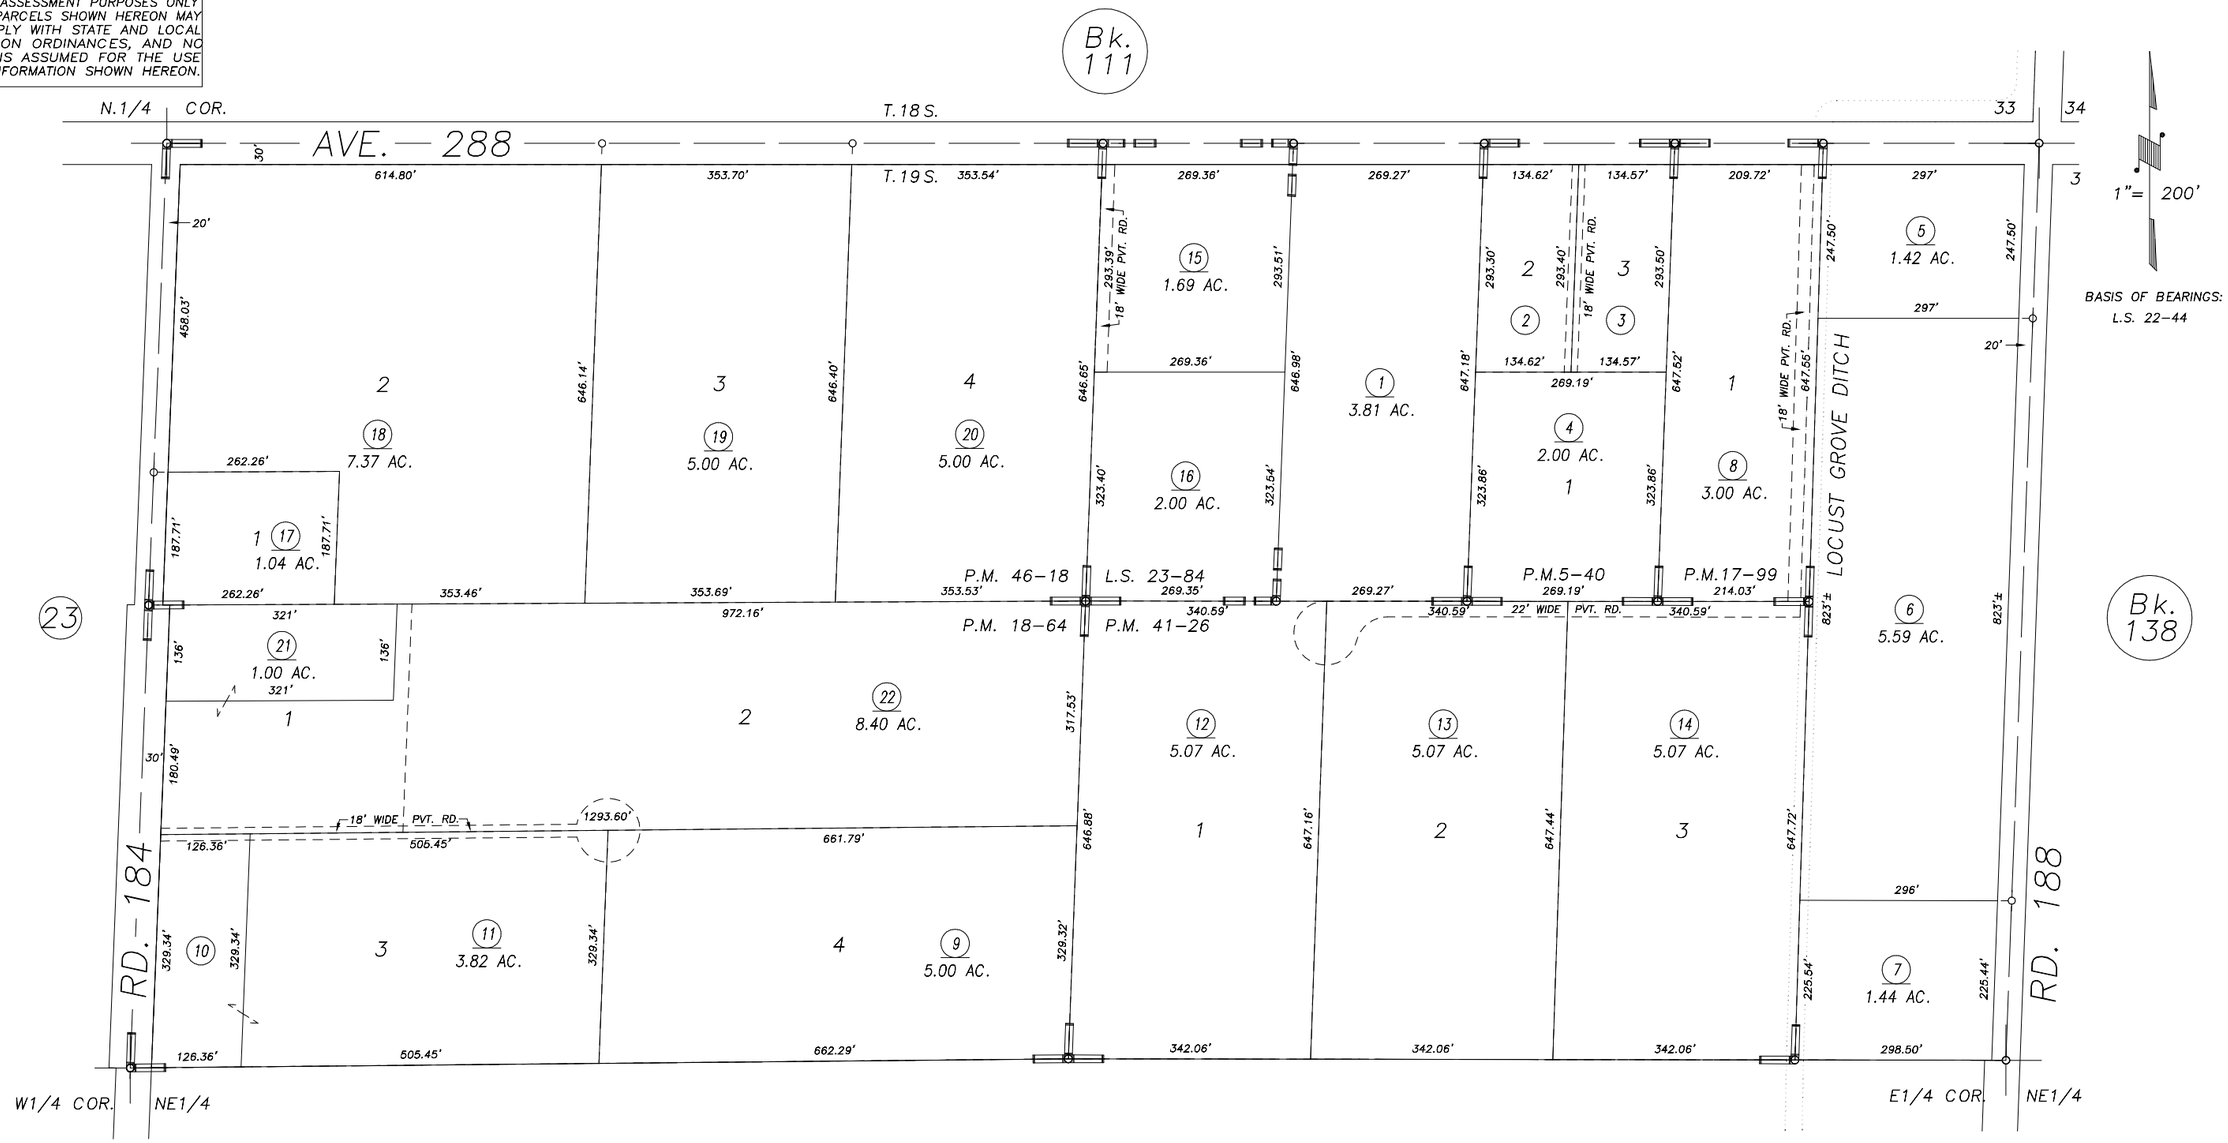

PARCEL MAP NO. 440, P.M. 5–40
PARCEL MAP NO. 1698, P.M. 17–99
PARCEL MAP NO. 1763, P.M. 18–64
PARCEL MAP NO. 4022, P.M. 41–26
RECORD OF SURVEY, L.S. 23–84
PARCEL MAP NO. 4513, P.M. 46–18

VICINITY OF EXETER
ASSESSOR'S MAPS BK.133 , PG.25
COUNTY OF TULARE, CALIFORNIA, U.S.A.

NOTE: Assessor's Parcel Numbers Shown in Circles (1)
Assessor's Block Numbers Shown in Elipses (123)

REVISION	DATE	TECH
2005–0142738	05/25/2007	PHN