DISCLAIMER

THIS MAP WAS PREPARED FOR LOCAL PROPERTY ASSESSMENT PURPOSES ONLY AND THE PARCELS SHOWN HEREON MAY NOT COMPLY WITH STATE AND LOCAL SUBDIVISION ORDINANCES, AND NO LIABILITY IS ASSUMED FOR THE USE OF THE INFORMATION SHOWN HEREON.

S1/2 SEC.1, T.19S., R.26E., M.D.B.&M.

Tax Area Code 134-03
086-002

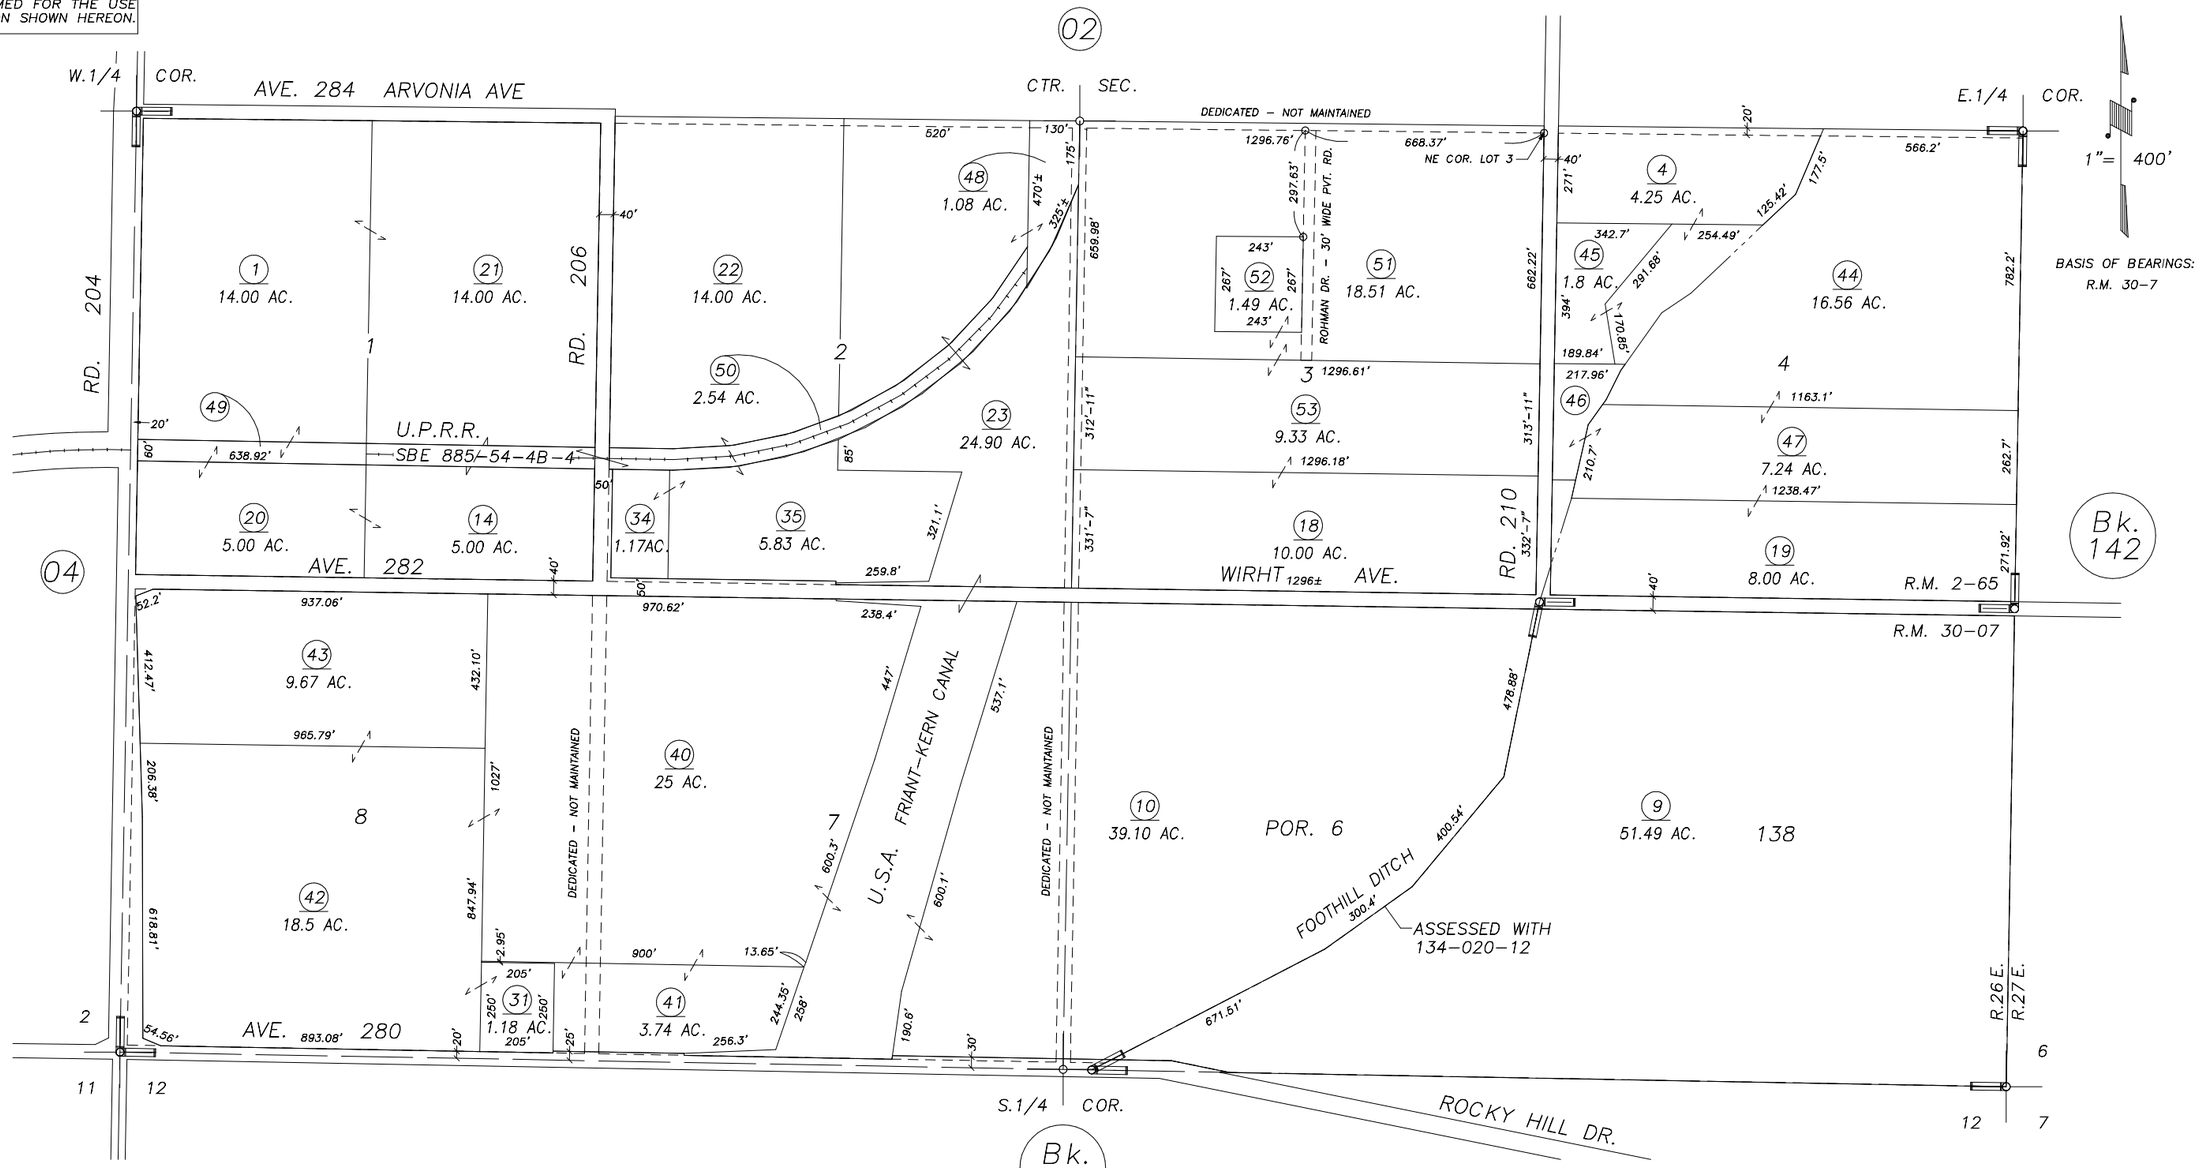

PEN LAN COLONY, R.M. 2-65
POR. TRACT NO. 584, BADGER HILL ESTATES, R.M. 30-07

VICINITY OF EXETER
ASSESSOR'S MAPS BK.134 , PG.03
COUNTY OF TULARE, CALIFORNIA, U.S.A.

NOTE: Assessor's Parcel Numbers Shown in Circles (1)
Assessor's Block Numbers Shown in Elipses (123)

REVISION	DATE	TECH
2002-0097835	07/02/2004	KMS