DISCLAIMER

THIS MAP WAS PREPARED FOR LOCAL PROPERTY ASSESSMENT PURPOSES ONLY AND THE PARCELS SHOWN HEREON MAY NOT COMPLY WITH STATE AND LOCAL SUBDIVISION ORDINANCES, AND NO LIABILITY IS ASSUMED FOR THE USE OF THE INFORMATION SHOWN HEREON.

S 1/2 SEC. 2, T.19S., R.26E., M.D.B. & M.

Tax Area Code 134–04

002–008
002–014
086–002

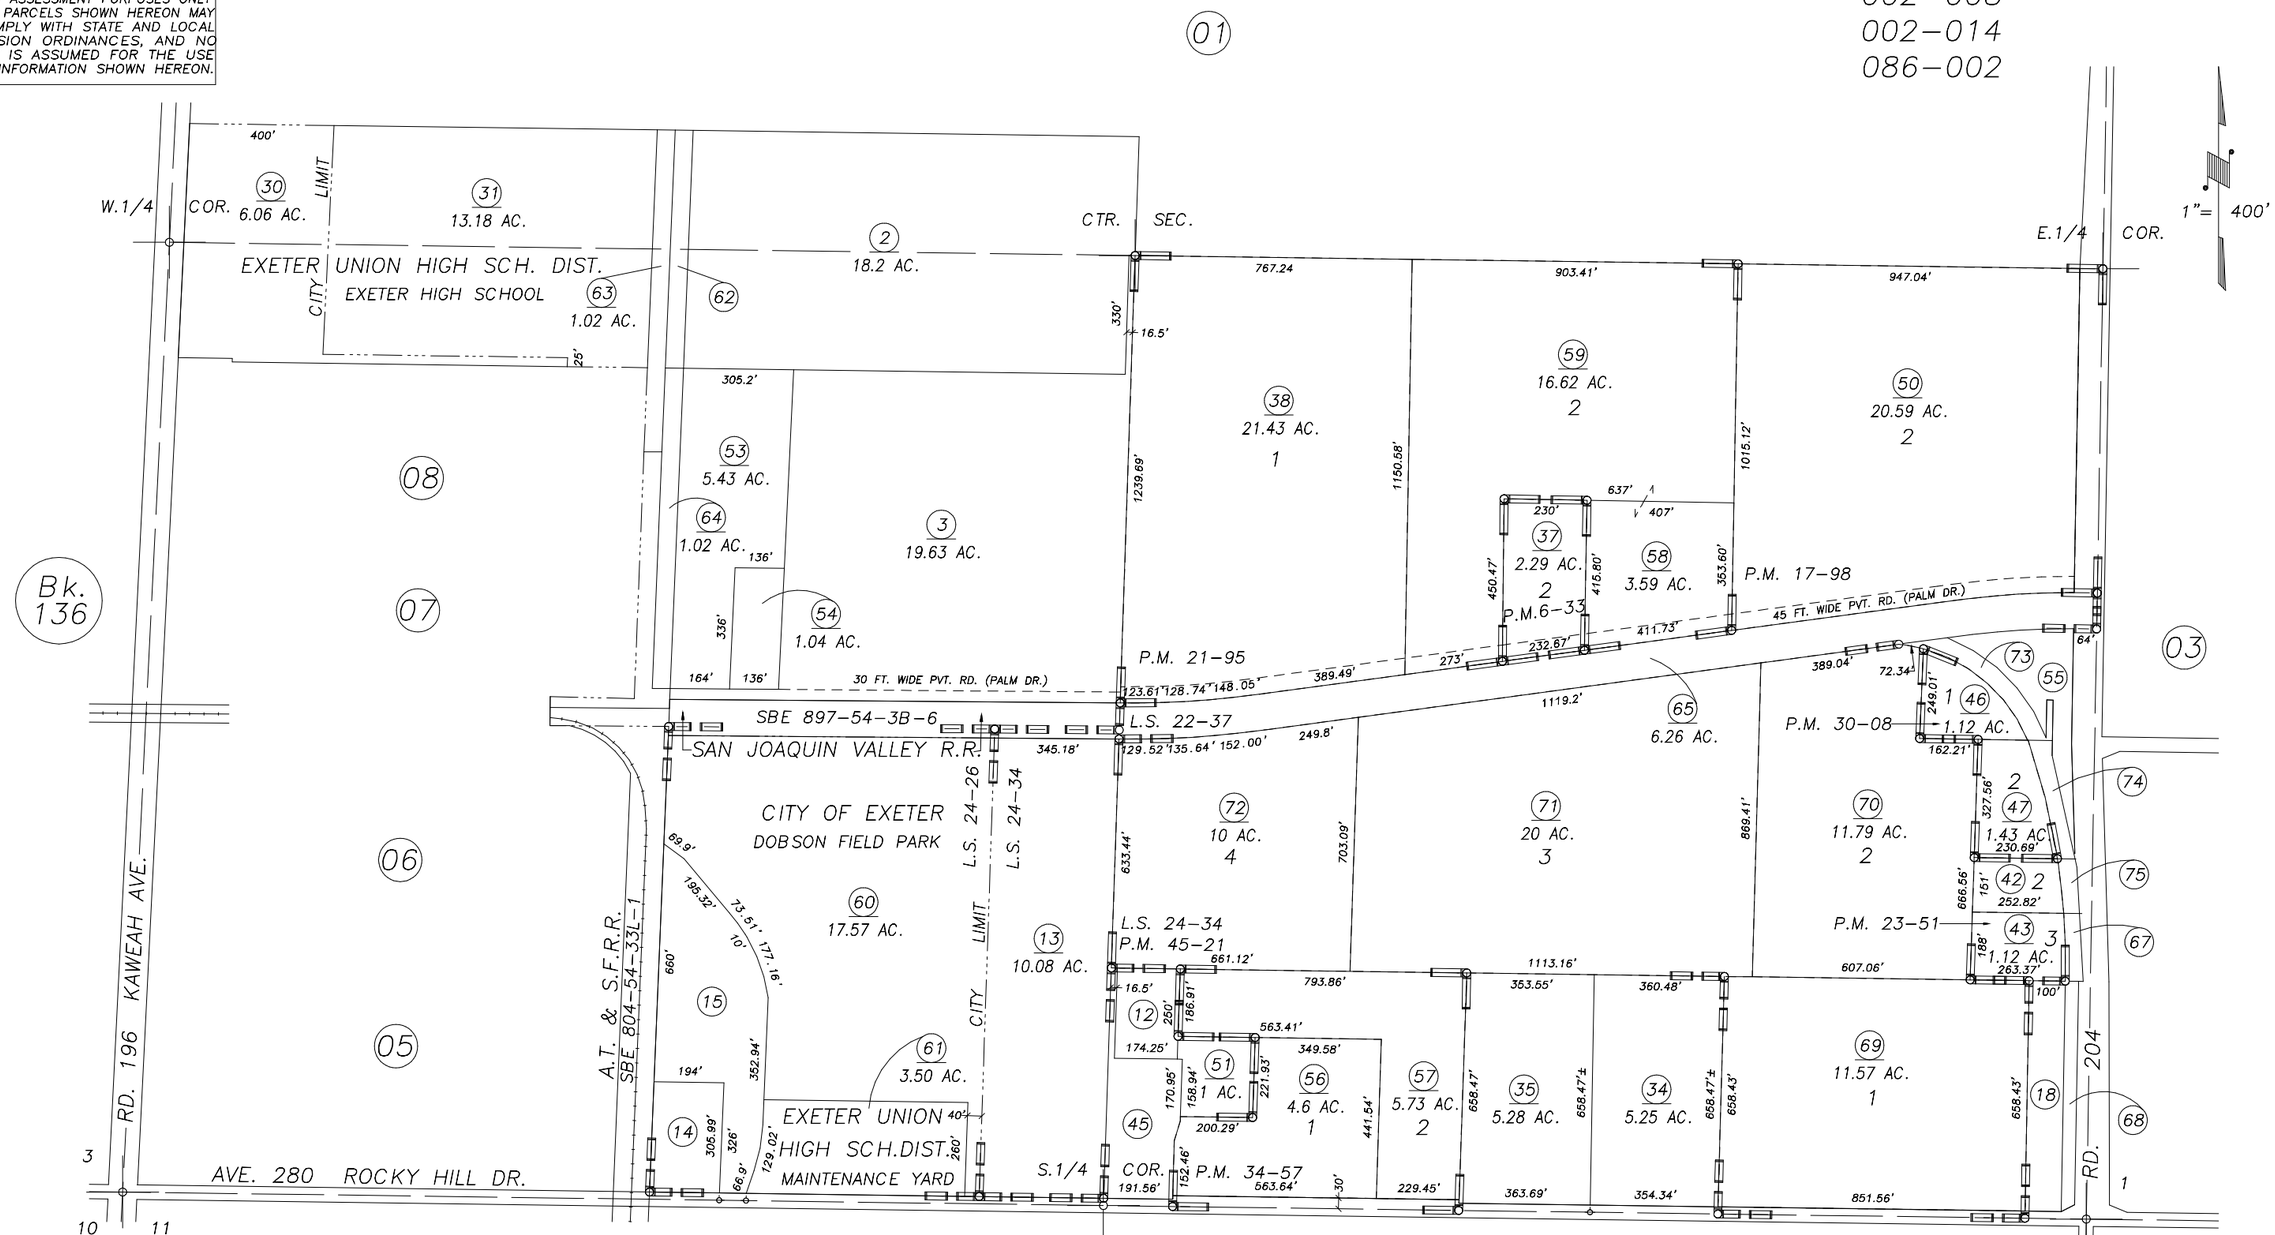

REVISION	DATE	BY
2000–0011021	2/25/2002	KMS

PARCEL MAP 533, P.M. 6–33
PARCEL MAP 1697, P.M. 17–98
PARCEL MAP 2094, P.M. 21–95
PARCEL MAP 2250, P.M. 23–51
PARCEL MAP 2907, P.M. 30–08
PARCEL MAP 3355, P.M. 34–57
RECORD OF SURVEY, L.S. 22–37

RECORD OF SURVEY, L.S. 24–26
RECORD OF SURVEY, L.S. 24–34
PARCEL MAP 4416, P.M. 45–21

CITY OF EXETER
ASSESSOR'S MAPS BK. 134 , PG. 04 .
COUNTY OF TULARE, CALIF.

NOTE: Assessor's Block Numbers Shown in Ellipses
Assessor's Parcel Numbers Shown in Circles

01/02