DISCLAIMER

THIS MAP WAS PREPARED FOR LOCAL PROPERTY ASSESSMENT PURPOSES ONLY AND THE PARCELS SHOWN HEREON MAY NOT COMPLY WITH STATE AND LOCAL SUBDIVISION ORDINANCES, AND NO LIABILITY IS ASSUMED FOR THE USE OF THE INFORMATION SHOWN HEREON.

POR. NE 1/4 SEC. 10, T.19S., R.26E., M.D.B.& M.

Tax Area Code 002-014

135-13

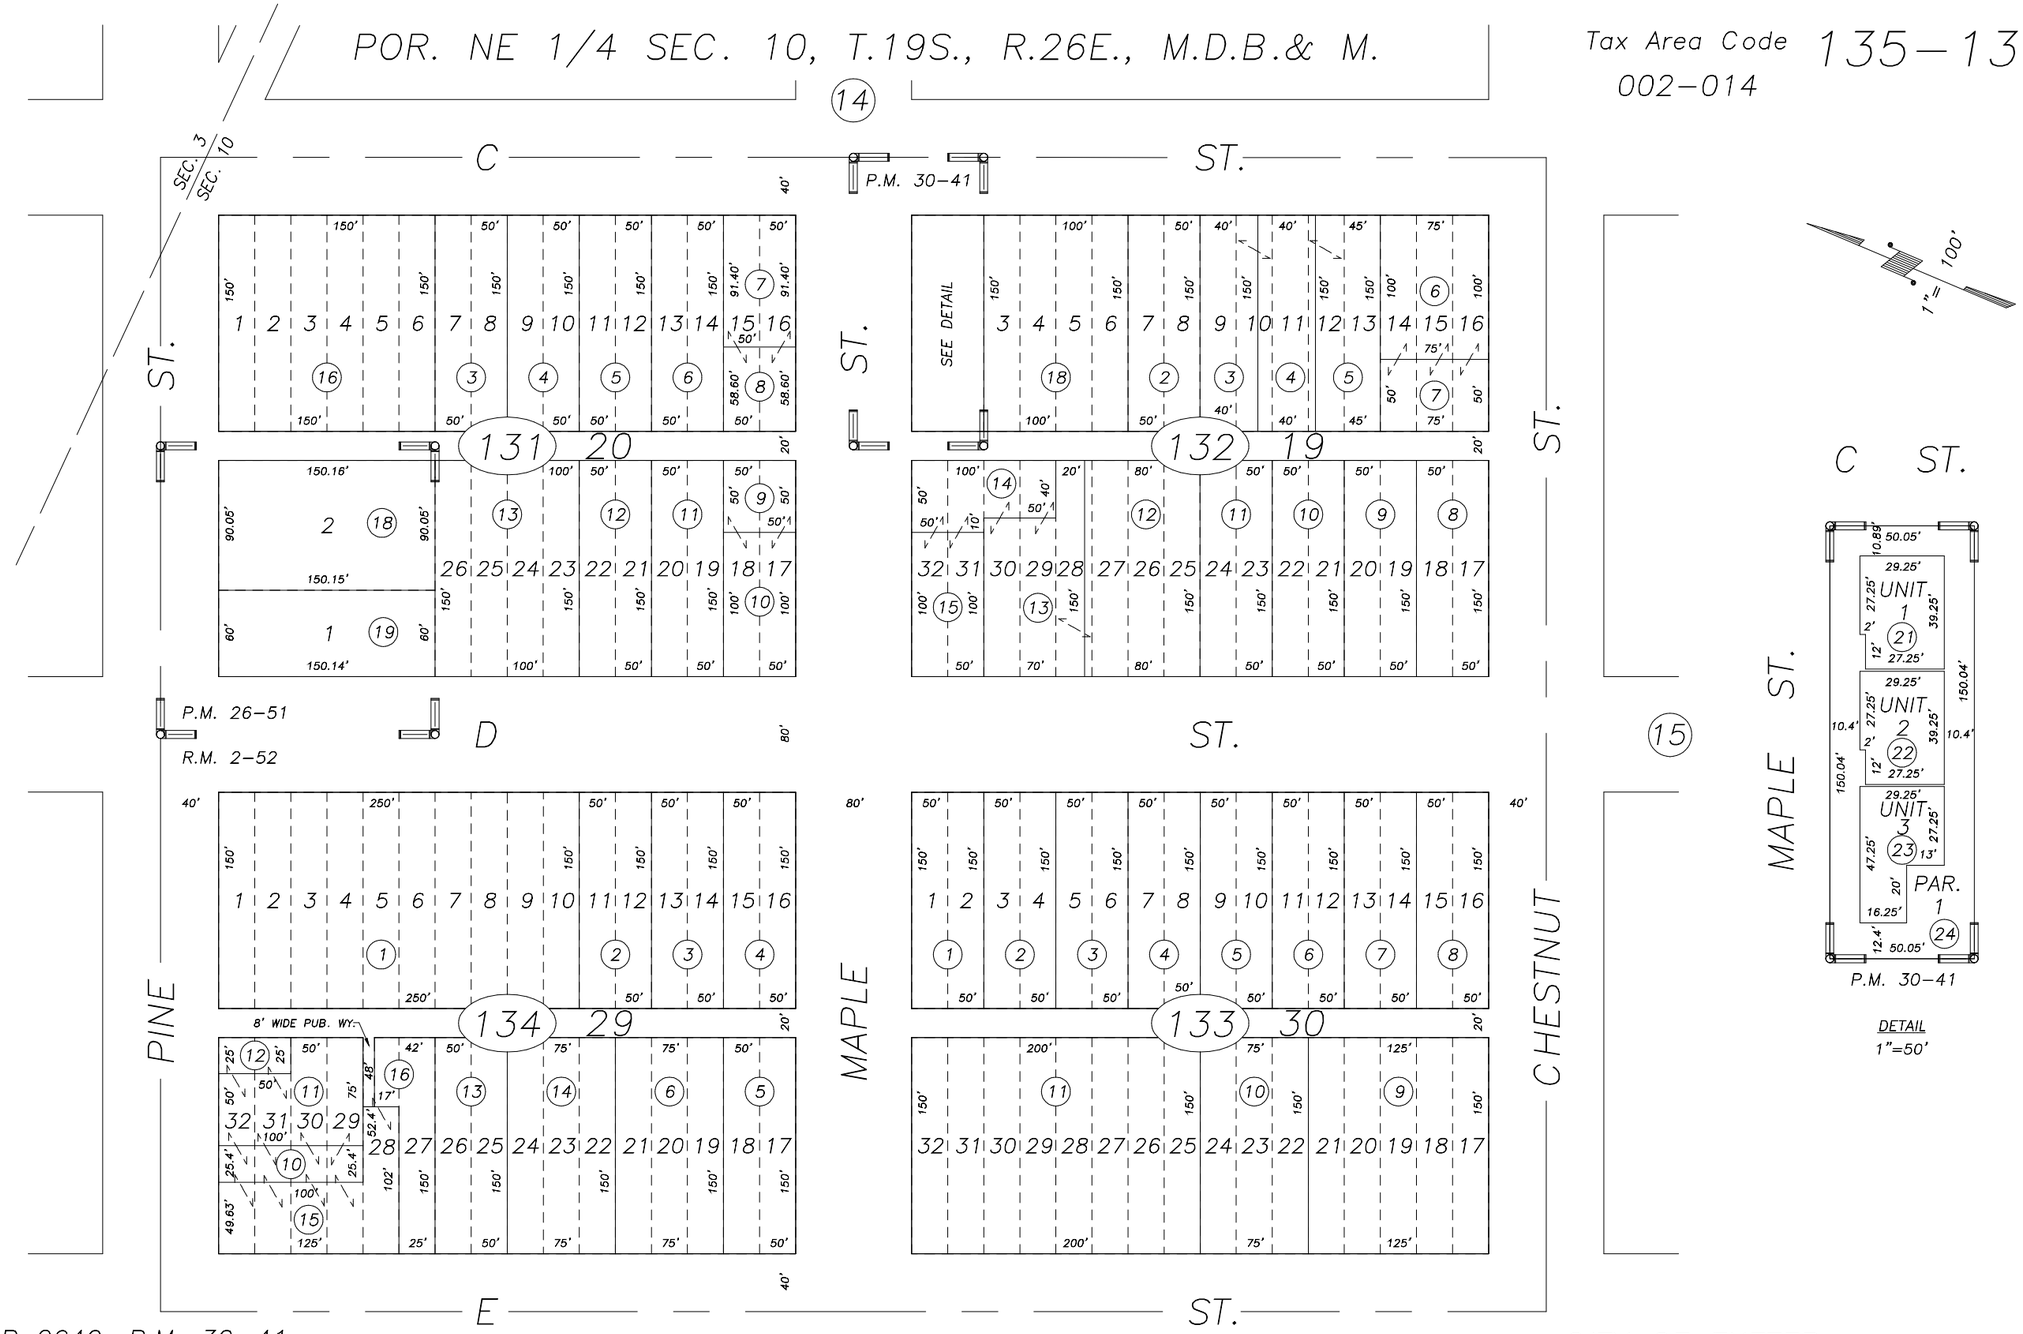

REVISION	DATE	TECH
1999-0079850	03/04/2002	PHN

PARCEL MAP 2940, P.M. 30-41
TOWN OF EXETER, R.M. 2-52
PARCEL MAP 2550, P.M. 26-51

CITY OF EXETER
ASSESSOR'S MAPS BK. 135 , PG. 13 .
COUNTY OF TULARE, CALIF.

NOTE: Assessor's Block Numbers Shown in Ellipses
Assessor's Parcel Numbers Shown in Circles

00/01